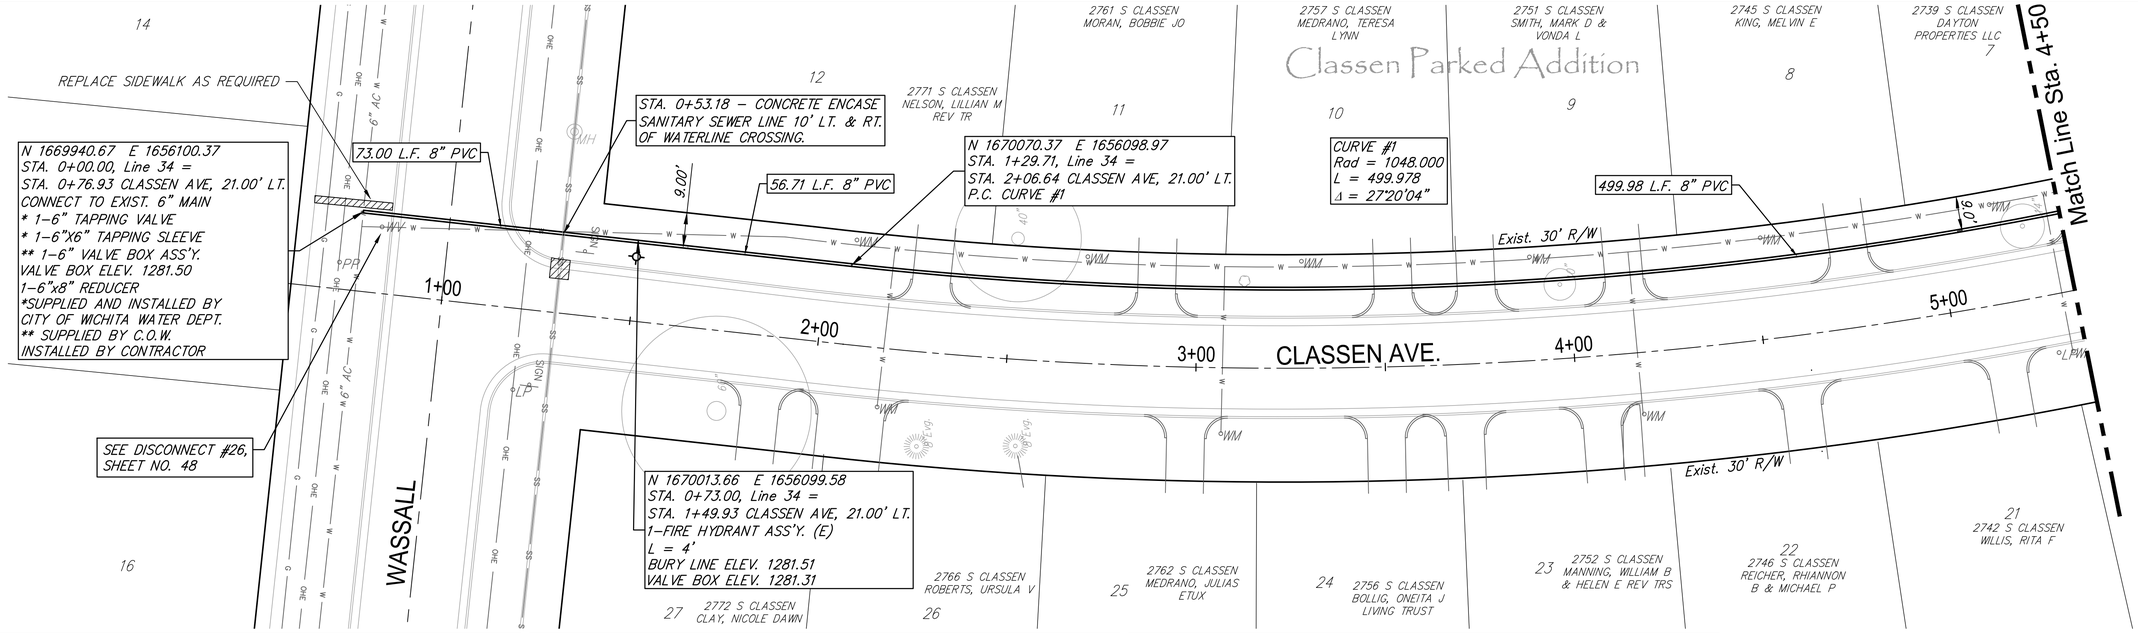

Existing Pavement,Curb and Gutter to be Removed and Replaced as necessary for construction. No additional pay shall be made for this work, Subsidiary to other pay items.

WATER METER SUMMARY				
BL Station	Lt./Rt.	Service (Long or Short)	Address	As Built
2+07	Lt.	Short	2771 S CLASSEN	
2+17	Rt.	Long	2766 S CLASSEN	
2+70	Lt.	Short	2761 S CLASSEN	
3+07 * 1	Rt.	Long	2762 S CLASSEN	
3+07 * 1	Rt.	Long	2756 S CLASSEN	

WATER METER SUMMARY				
BL Station	Lt./Rt.	Service (Long or Short)	Address	As Built
3+28	Lt.	Short	2757 S CLASSEN	
3+90	Lt.	Short	2751 S CLASSEN	
4+17 * 2	Rt.	Long	2752 S CLASSEN	
4+17 * 2	Rt.	Long	2746 S CLASSEN	
4+52	Lt.	Short	2745 S CLASSEN	

WATER METER SUMMARY				
BL Station	Lt./Rt.	Service (Long or Short)	Address	As Built
5+15	Lt.	Short	2739 S CLASSEN	
5+30 * 3	Rt.	Long	2742 S. CLASSEN	
5+30 * 3	Rt.	Long	2736 S CLASSEN	

* These houses share the same tap and the same meter box.
1 - 2762 & 2756 S. Classen
2 - 2752 & 2746 S. Classen
3 - 2742 & 2736 S. Classen

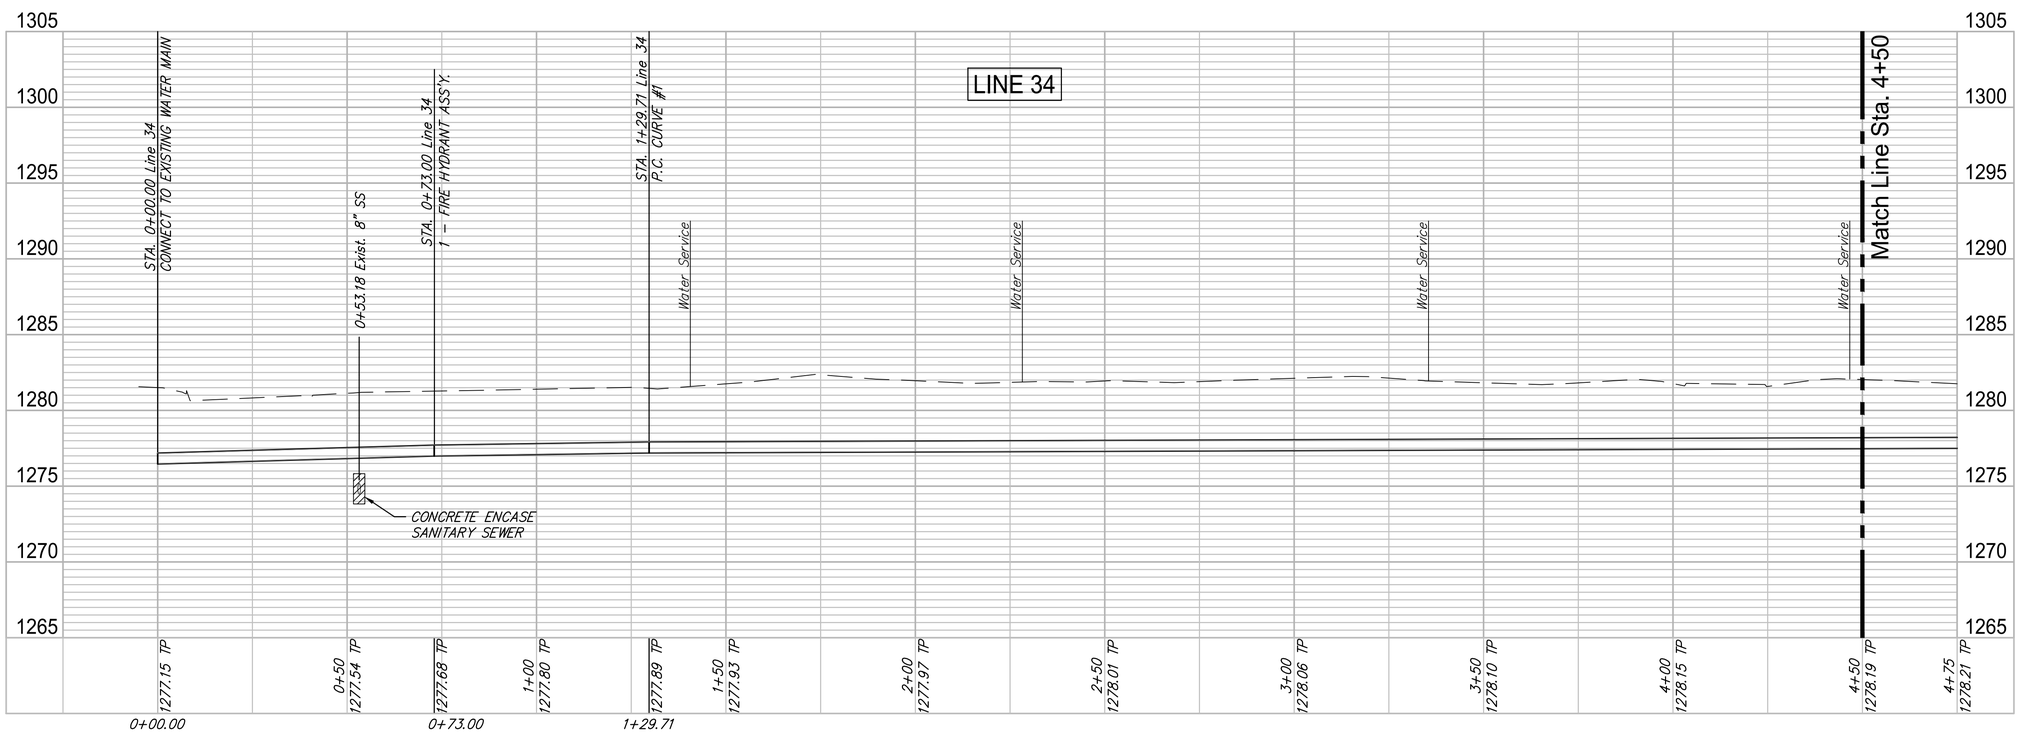

CHRISTOPHER MICHAEL BOHM
LICENSED
11631
4-02-18
KANSAS
PROFESSIONAL ENGINEER

GARVER
650 N. MAIN
WICHITA, KS 67203
316-264-8008
WWW.GARVERUSA.COM

GARVER

REVIEW 5-24-2017
DATE 4/2/2018
DESIGN CMB / RA
DRAWN DRS / RA
PROJECT NUMBER 448-90721
DRAWING FILE 4701W Engineering Base Area 2

ROSE MARIE WATER - Part B
Classen - Line 34 (1 of 2)
Wichita, Kansas

GARVER JOB 16264701
SHEET 37 OF 53

(c) Copyright 2018, Garver