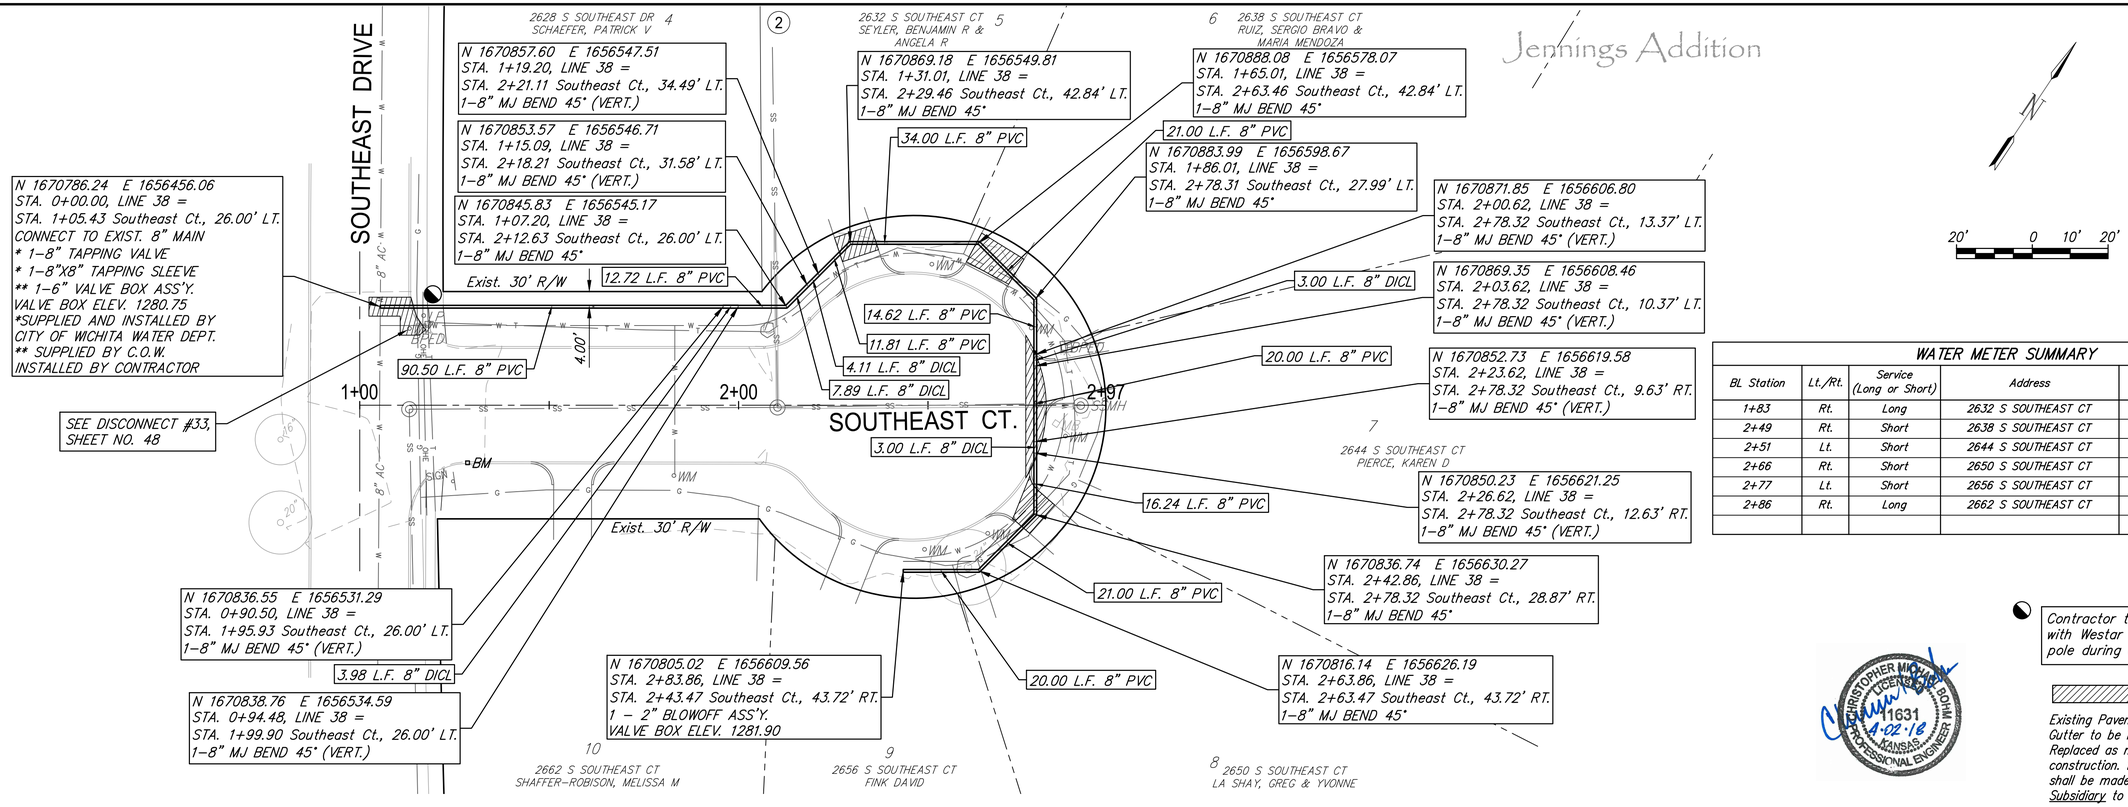

WATER METER SUMMARY

BL Station	Lt./Rt.	Service (Long or Short)	Address	As Built
1+83	Rt.	Long	2632 S SOUTHEAST CT	
2+49	Rt.	Short	2638 S SOUTHEAST CT	
2+51	Lt.	Short	2644 S SOUTHEAST CT	
2+66	Rt.	Short	2650 S SOUTHEAST CT	
2+77	Lt.	Short	2656 S SOUTHEAST CT	
2+86	Rt.	Long	2662 S SOUTHEAST CT	

Contractor to coordinate with Westar to support pole during construction.

Existing Pavement, Curb and Gutter to be Removed and Replaced as necessary for construction. No additional pay shall be made for this work, Subsidiary to other pay items.

CHRISTOPHER MICHAEL BLOHM LICENSED 11631 4-02-18 KANSAS PROFESSIONAL ENGINEER

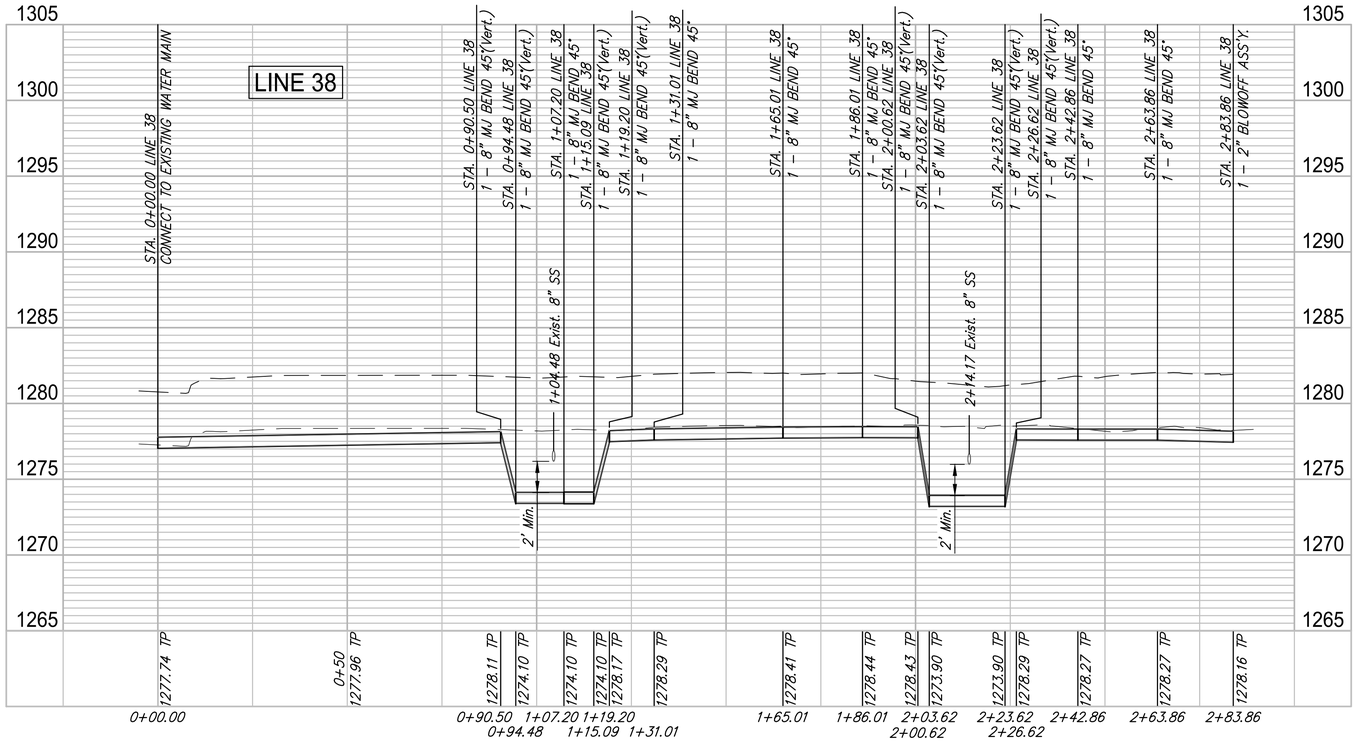

GARVER
601 N MAIN
WICHITA, KS 67203
316-264-8008
WWW.GARVERUSA.COM

REVIEW	5-24-2017
DESIGN	CMB / RA
DRAWN	DRS / RA
DATE	4/2/2018
PROJECT NUMBER	448-90721
DRAWING FILE	4701W Engineering Base Area 1

ROSE MARIE WATER - Part B
Southeast Ct. - Line 38
Wichita, Kansas

GARVER JOB 16264701

SHEET 44 OF 53

(c) Copyright 2018, Garver