WATER METER SUMMARY				
BL Station	Lt./Rt.	Service (Long or Short)	Address	As Built
3+83	Rt.	Short	1923 E DENKER	
4+30	Rt.	Short	1927 E DENKER	
4+74	Rt.	Short	1931 E DENKER	
4+99	Lt.	Long	1932 E DENKER	
5+19	Rt.	Short	1935 E DENKER	
5+40	Lt.	Long	1938 E DENKER	

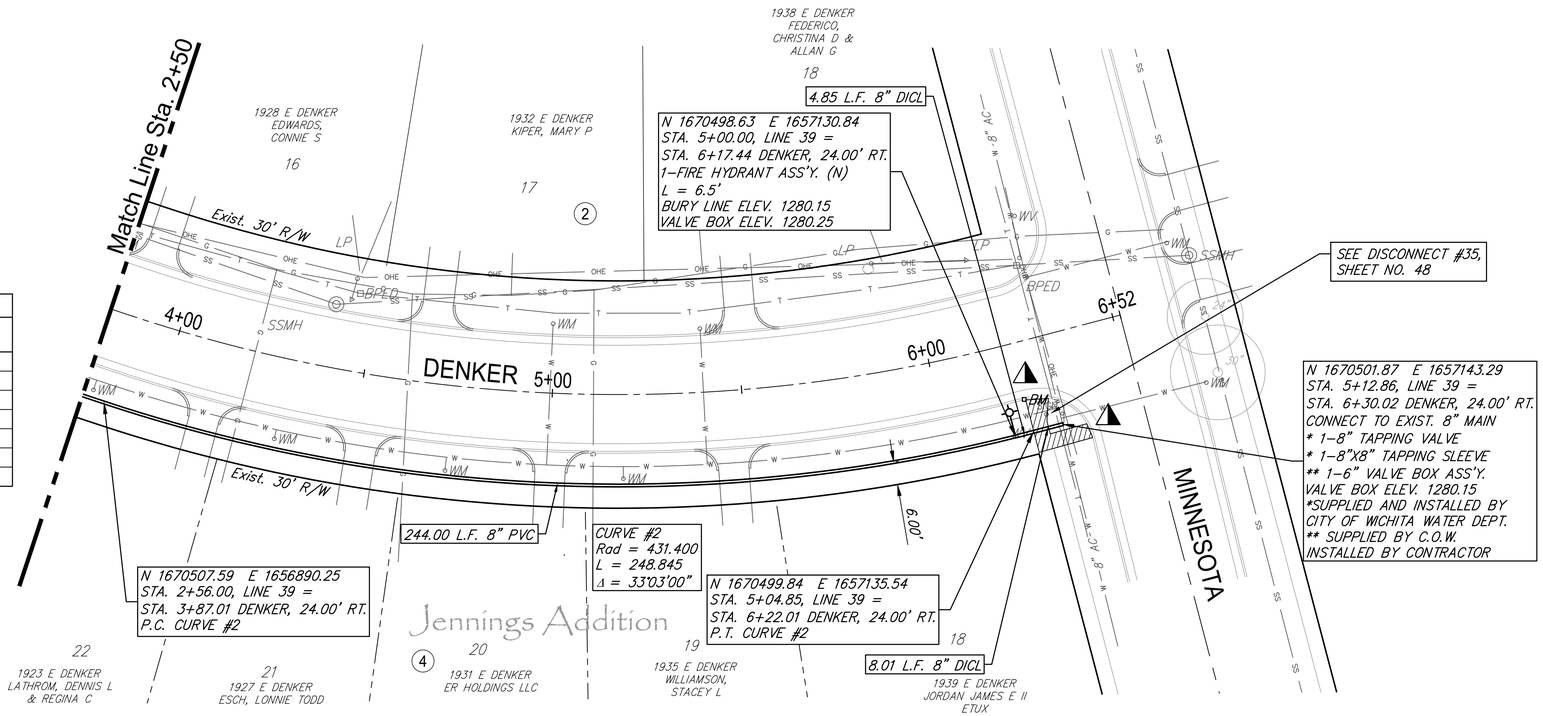

Replace Wheel Chair Ramp

Contractor to coordinate with Westar to support pole during construction.

Existing Pavement, Curb and Gutter to be Removed and Replaced as necessary for construction. No additional pay shall be made for this work, Subsidiary to other pay items.

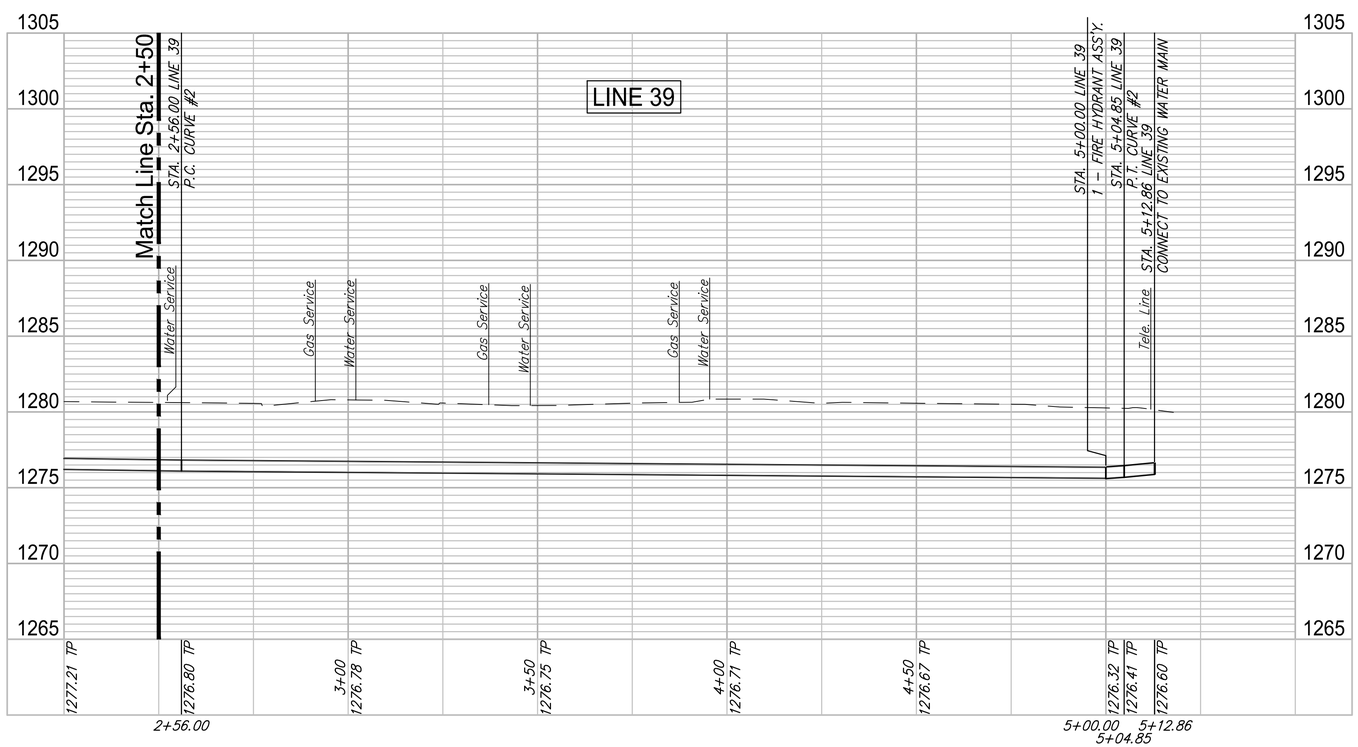

GARVER
8500 MAIN
WICHITA, KS 67203
316-264-8008
WWW.GARVERUSA.COM

REVIEW 5-24-2017
DATE 4/2/2018
DESIGN CMB / RA
DRAWN DRS / RA
PROJECT NUMBER 448-90721
DRAWING FILE 4701W Engineering Base Area 1

ROSE MARIE WATER - Part B
Denker - Line 39 (2 of 2)
Wichita, Kansas

GARVER JOB 16264701
SHEET 46 OF 53

(c) Copyright 2018, Garver