PLOTTED: Thursday, July 25, 2019 @ 01:58PM

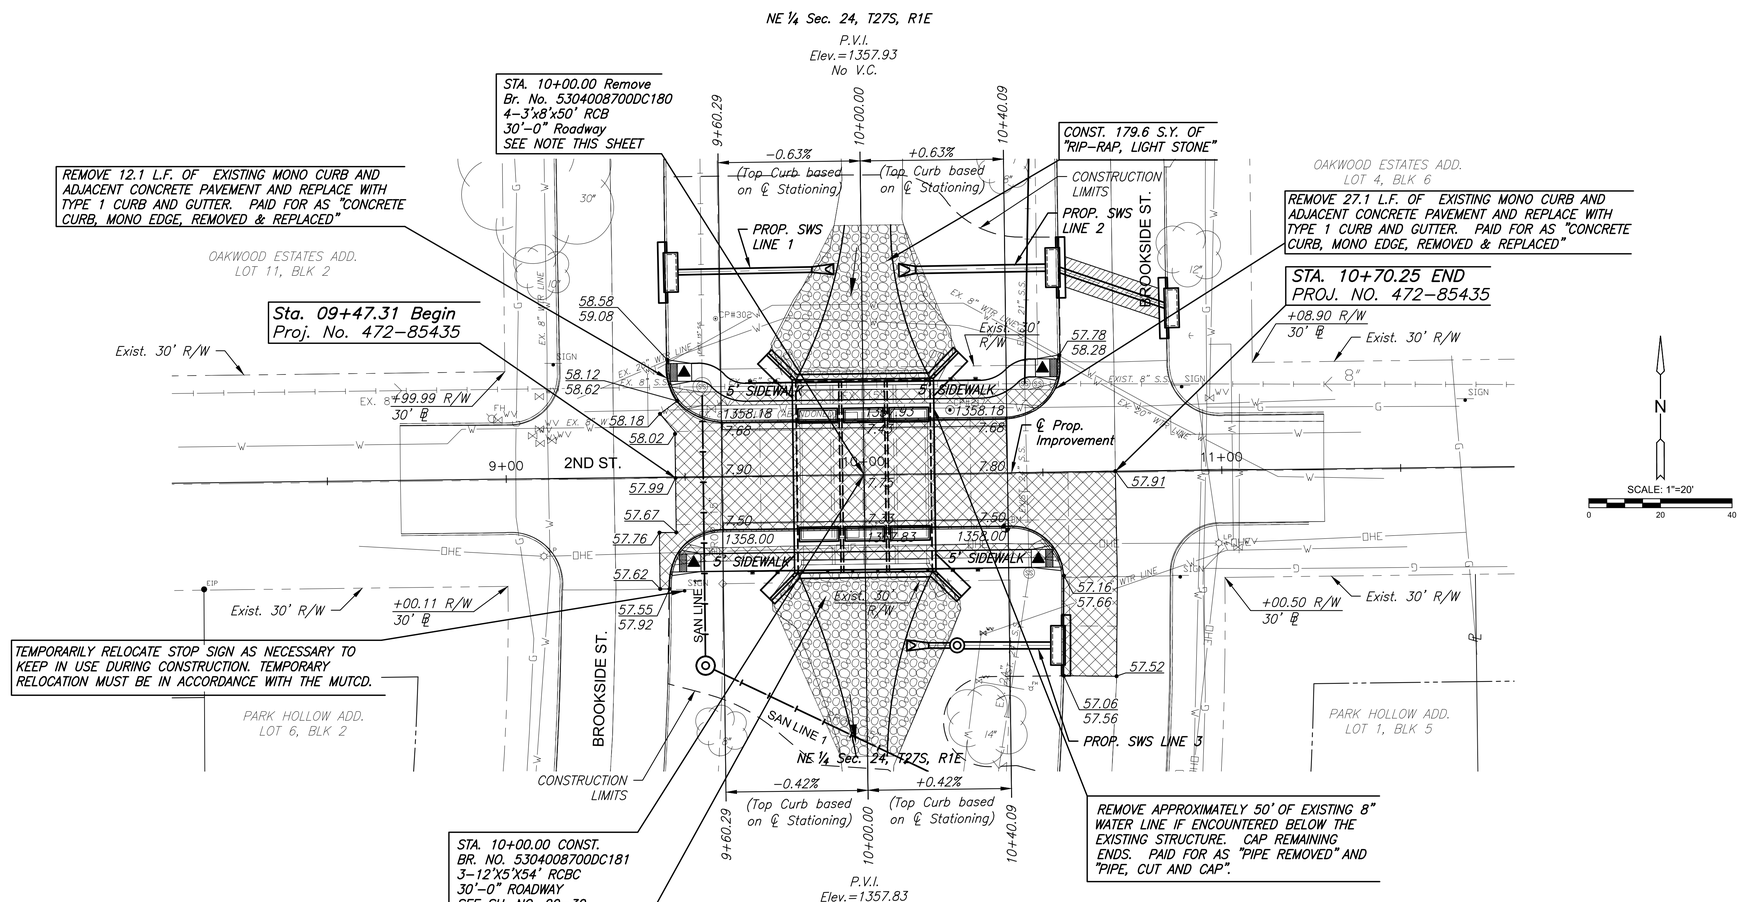

NOTE:
REMOVAL OF EXISTING STRUCTURE: The contractor shall remove the existing concrete RFB, wings, and storm inlets on the RFB. The existing metal inlet tops shall remain the property of the City. This work shall be subsidiary to "Removal of Existing Structures". The contractor is responsible for delivering the inlet tops to the City which will be paid for as "Transportation of Salvaged Materials". All materials not salvaged shall become the property of the contractor and removed from the project.

LEGEND

- Direction of Stream Flow
- Pvmt./Walk Remove and Replace
- Construct Wheelchair Ramp, (5')
- Pvmt. Remove and Replace. "Bid as an Alternate"

MKEC
Wichita, KS • 316-684-9600

CONSTRUCTION PLANS FOR

2ND STREET BRIDGE AT BROOKSIDE

WICHITA, KS

©2019
MKEC Engineering
All Rights Reserved
www.mkec.com
These drawings and their contents, including, but not limited to, all concepts, designs, & ideas are the exclusive property of MKEC Engineering (MKEC), and may not be used or reproduced in any way without the express consent of MKEC.

PLAN & PROFILE

PROJECT NO.	472-85435
DATE	JULY 2019
SCALE	1"=20'

DESIGNED	DRAWN	CHECKED
JRA	BKS	JRA

NO.	REVISION	DATE

SHEET NO.

4 OF 48

J:\PROJECTS\30181801\01013\15_COV_2ND ST. BRIDGE AT BROOKSIDE_180315 CAD\SHTS\05 CIVIL\PAV\180315_EP01.DWG