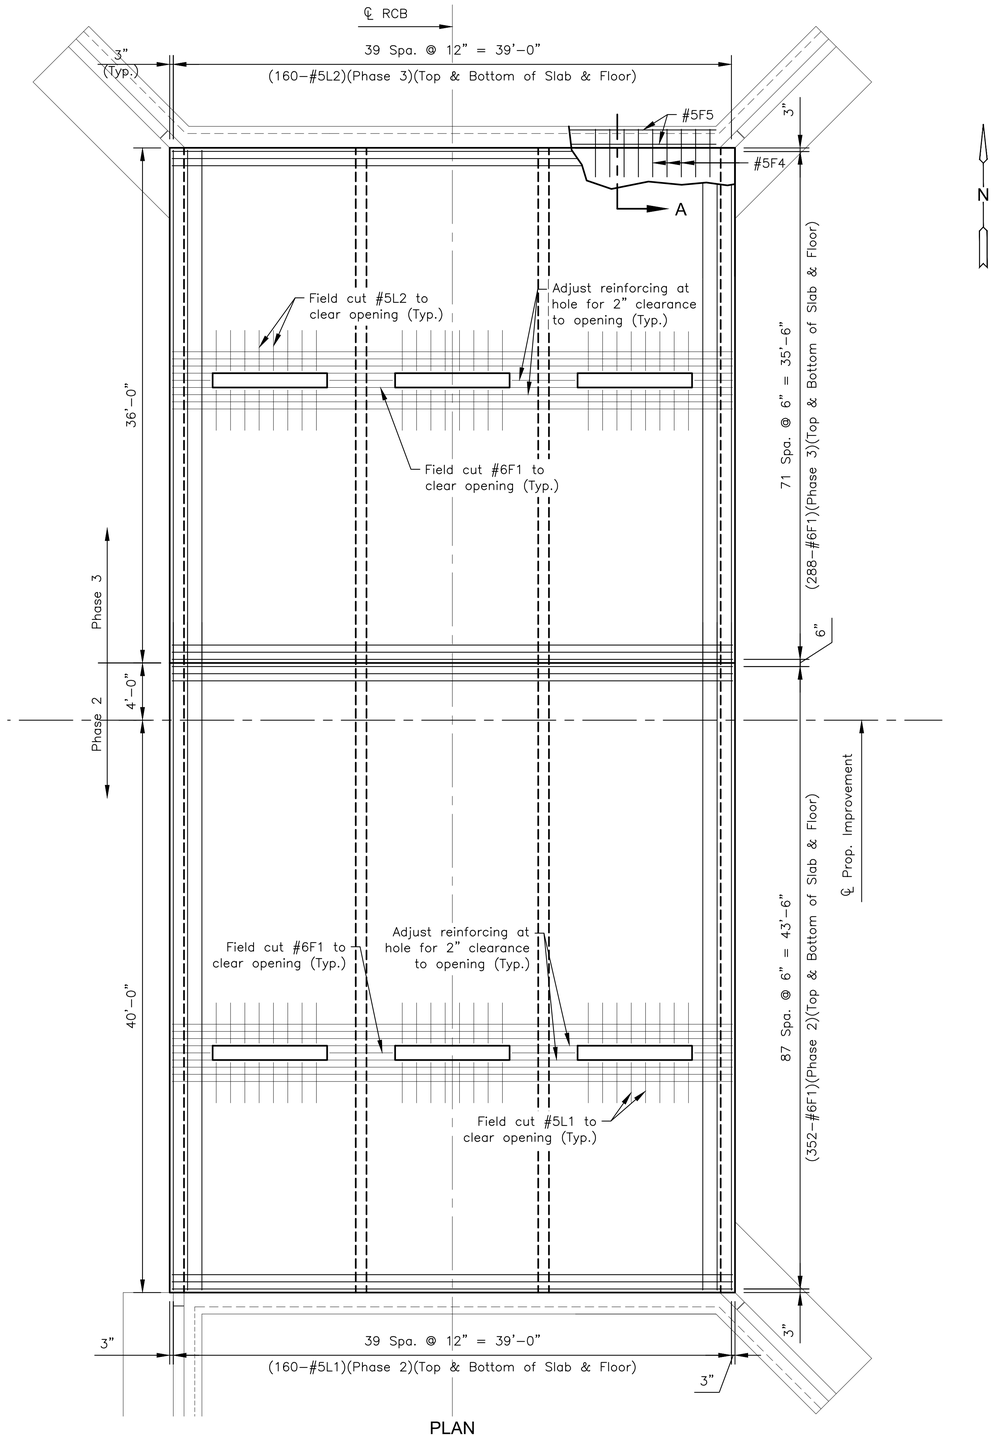

PLAN

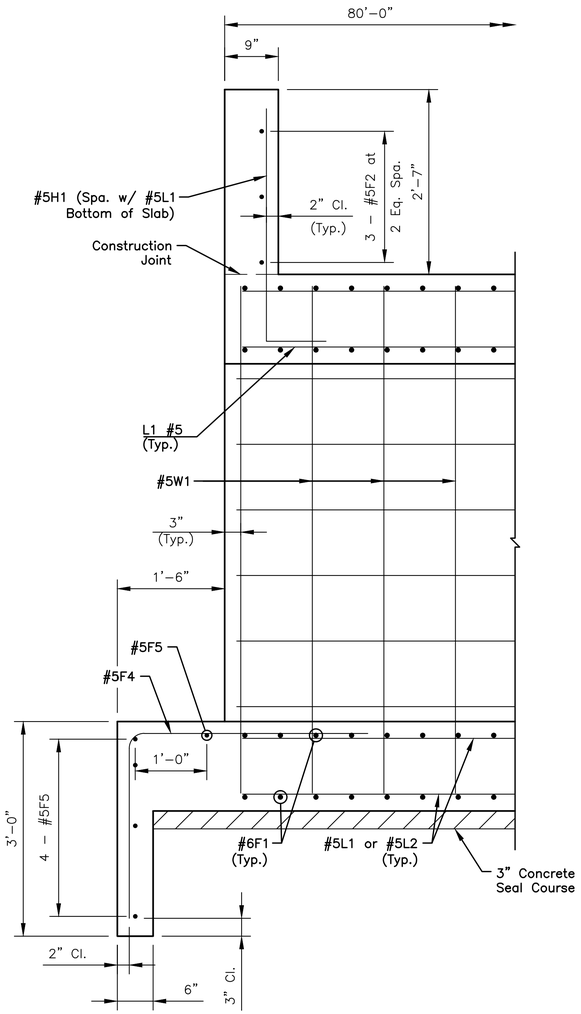

SECTION A

MKEC
Wichita, KS • 316-684-9600

CONSTRUCTION PLANS FOR

DOUGLAS STREET BRIDGE AT BROOKSIDE

WICHITA, KS

©2019
MKEC Engineering
All Rights Reserved
www.mkec.com
These drawings and their contents, including, but not limited to, all concepts, designs, & ideas are the exclusive property of MKEC Engineering (MKEC), and may not be used or reproduced in any way without the express consent of MKEC.

BARREL DETAILS (SHEET 3 OF 3)

PROJECT NO.	472-85436
DATE	JULY 2019
SCALE	N.T.S.

DESIGNED	DRAWN	CHECKED
KJS	RAM	KJS

NO.	REVISION	DATE

SHEET NO.
18 OF 51

PLOTTED: Friday, July 26, 2019 @ 09:31AM

J:\PROJECTS\2018\1801016\16_COV_DOUGLAS ST. BRIDGE AT BROOKSIDE_1801016 CAD\SHTS\05 CIVIL\BRIDGE\18316-BR02.DWG