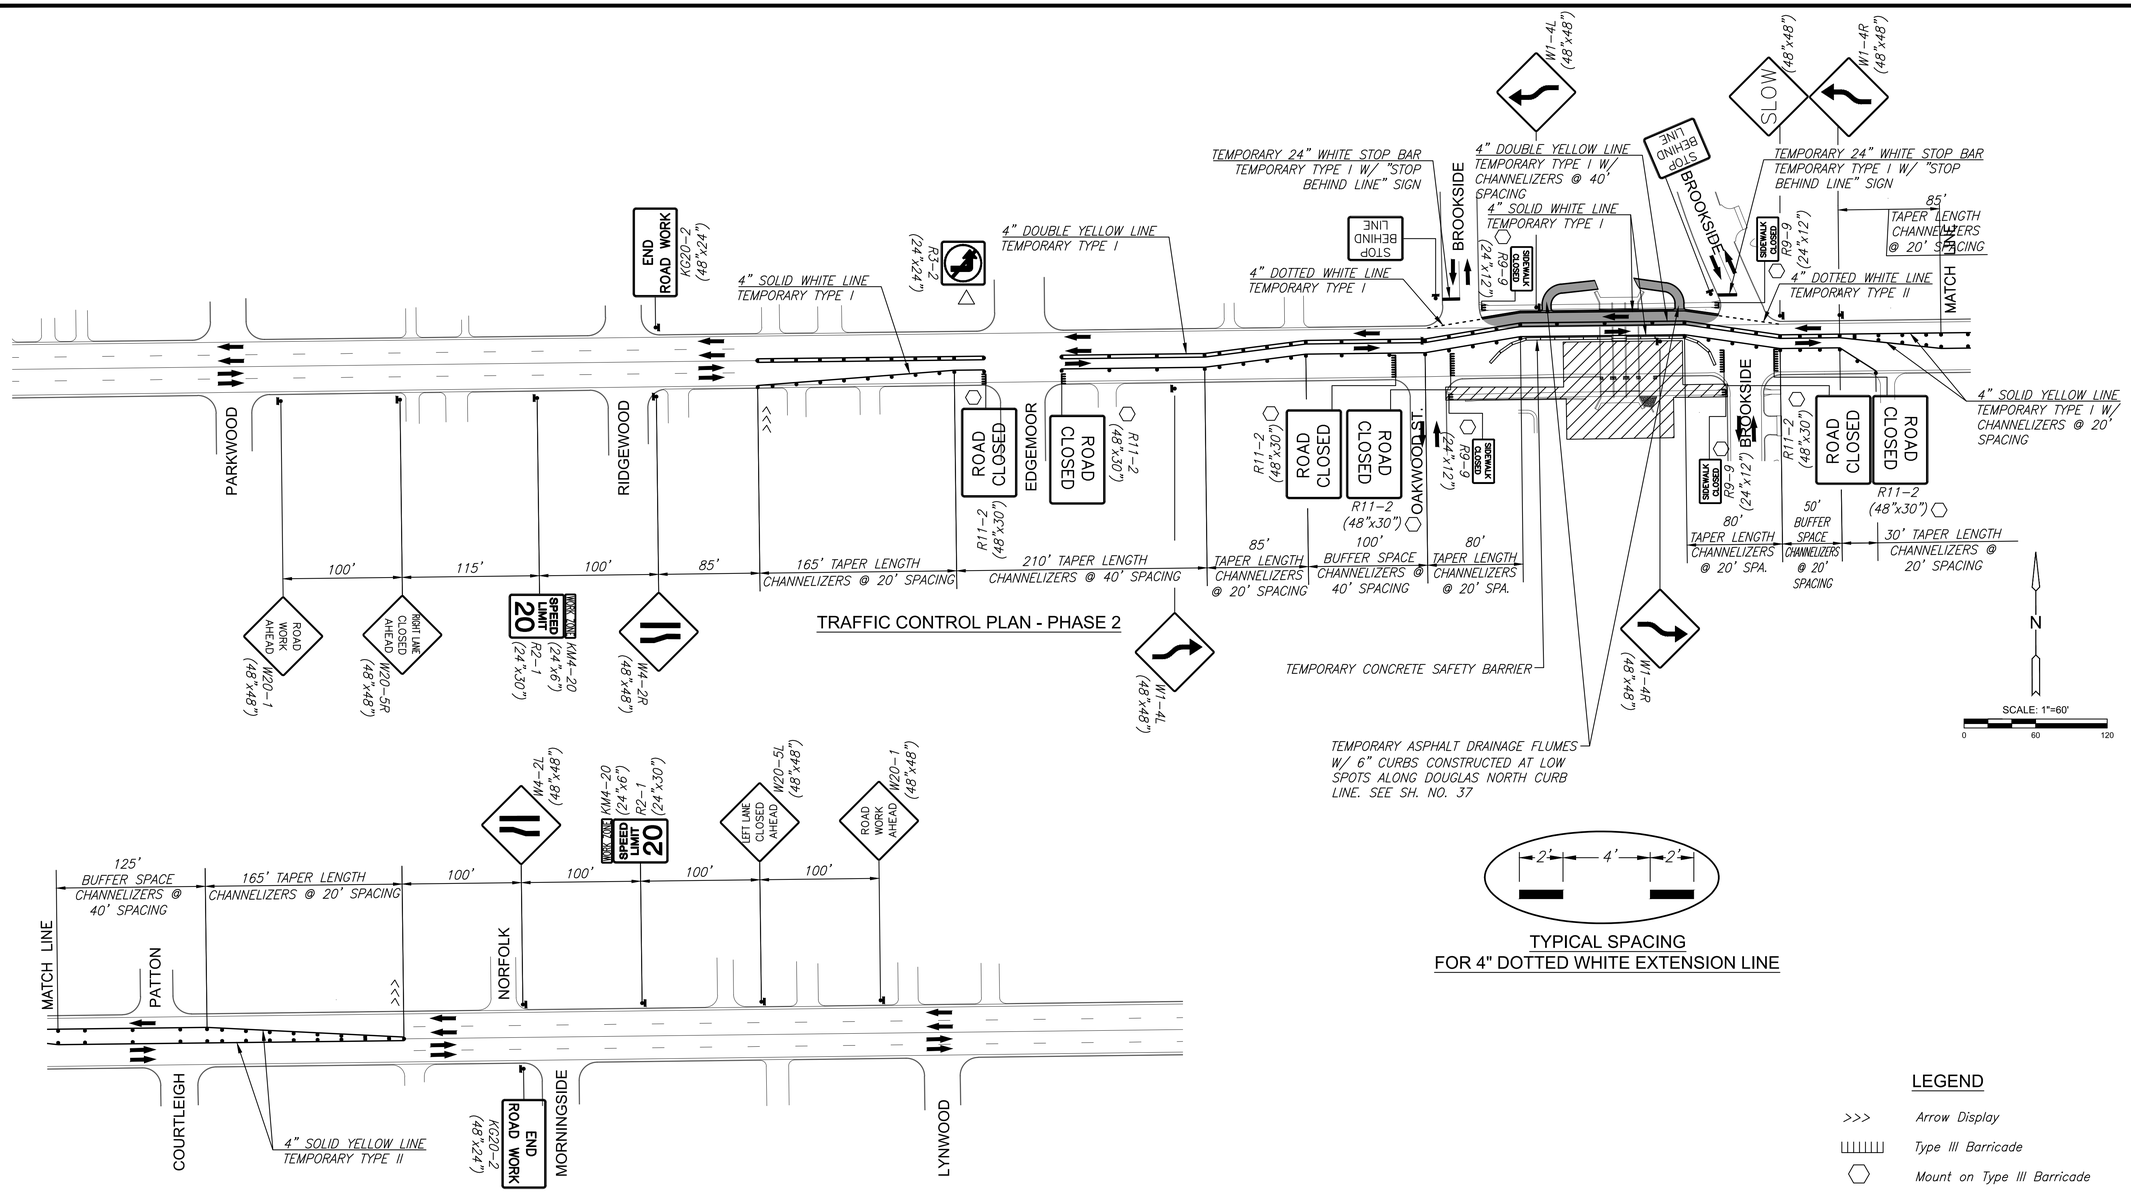

TRAFFIC CONTROL PLAN - PHASE 2

TRAFFIC CONTROL PLAN - PHASE 2

TYPICAL SPACING
FOR 4" DOTTED WHITE EXTENSION LINE

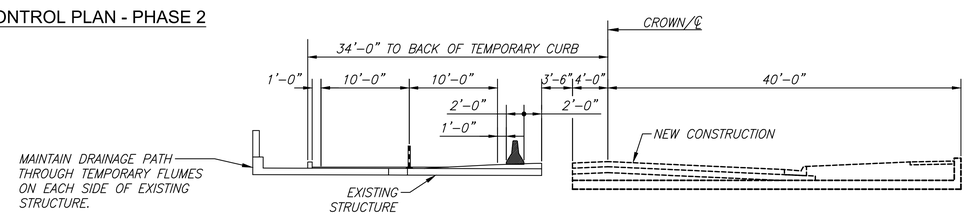

TRAFFIC CONTROL - PHASE 2 SECTION

LEGEND

- >>> Arrow Display
- Type III Barricade
- Mount on Type III Barricade
- Channelizer
- Temporary Concrete Safety Barrier
- Work Area
- Traffic Flow
- Temporary Concrete Safety Barrier
- Temporary Asphalt Pavement
- Erect two signs, one sign to be mounted on traffic signal mast arm

MKEC
Wichita, KS • 316-684-9600

CONSTRUCTION PLANS FOR

DOUGLAS STREET BRIDGE AT BROOKSIDE

WICHITA, KS

©2019
MKEC Engineering
All Rights Reserved
www.mkec.com
These drawings and their contents, including, but not limited to, all concepts, designs, & ideas are the exclusive property of MKEC Engineering (MKEC), and may not be used or reproduced in any way without the express consent of MKEC.

TRAFFIC CONTROL PLAN - PHASE 2

PROJECT NO.	472-85436
DATE	JULY 2019
SCALE	1"=60'

DESIGNED	DRAWN	CHECKED
JRA	WNJ	JRA

NO.	REVISION	DATE

SHEET NO.
39 OF 51

PLOTTED: Thursday, July 25, 2019 @ 03:00PM
J:\PROJECTS\2018\8101\316_COW_DOUGLAS ST. BRIDGE AT BROOKSIDE_180316 CAD\SHTS\05 CIVIL\TRAFFIC CONTROL\18316_TCP-02.DWG