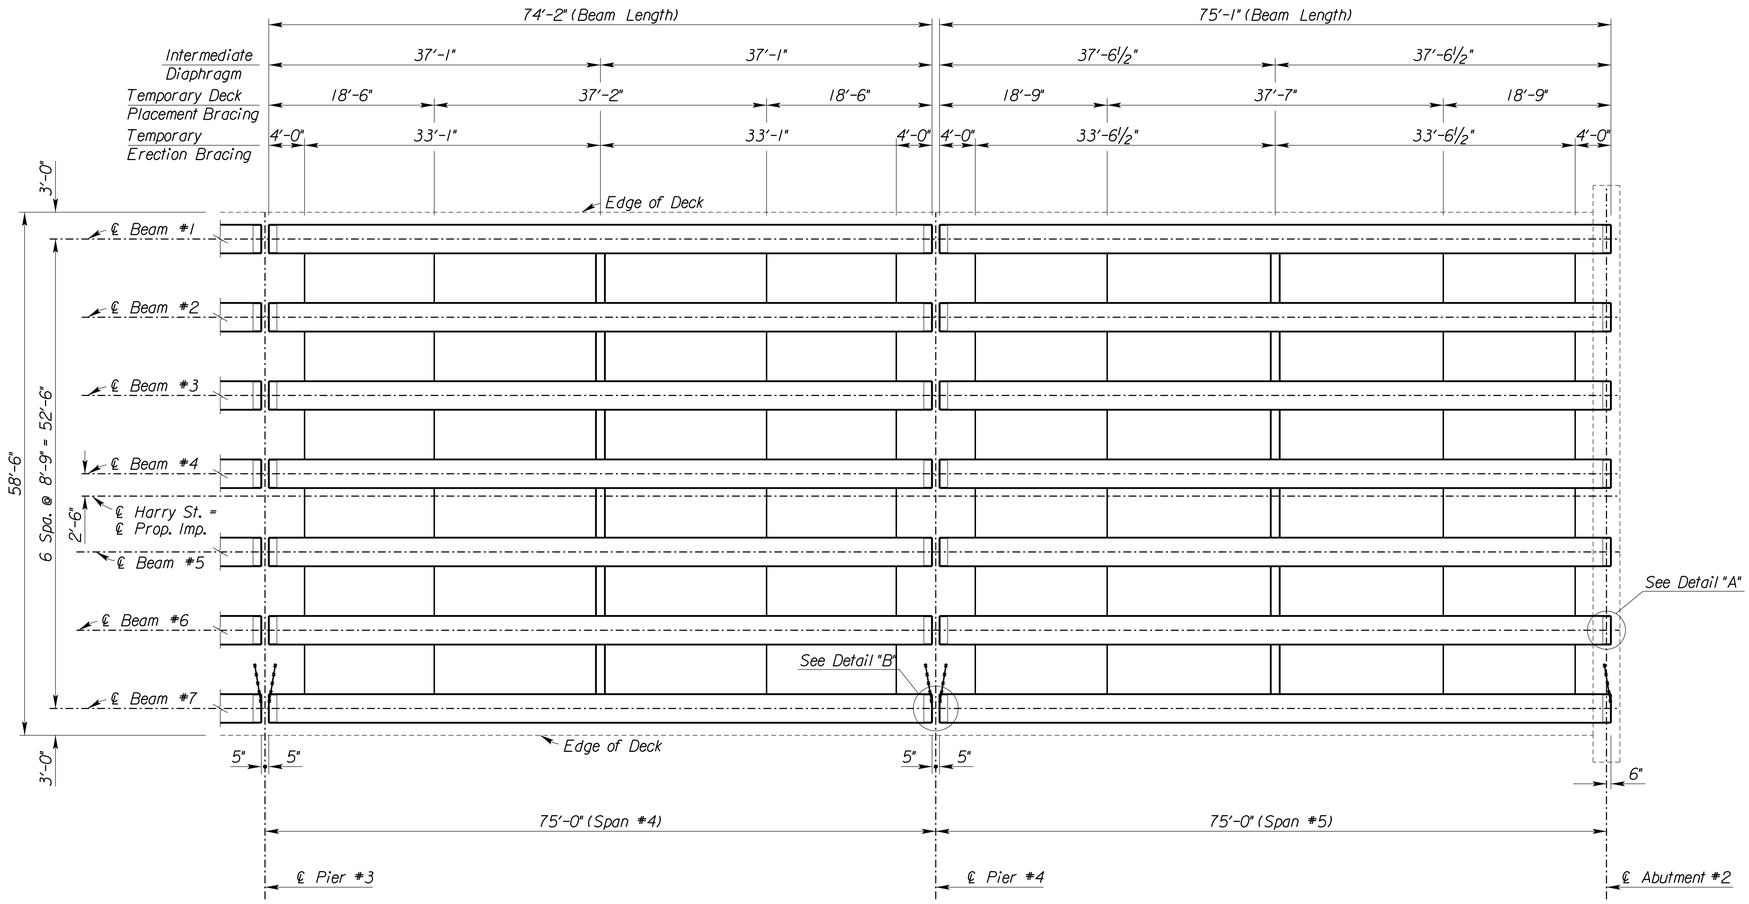

PARTIAL FRAMING PLAN

NOTE: The Contractor has the option of proposing an alternate solution to the use of timber bracing at no additional cost to the City. Shop Drawings shall be submitted to the Engineer for approval prior to beam fabrication.

LEGEND

- Temporary Diagonal Bracing (Note: actual location depends on Contractor's erection sequence)
- Temporary Horizontal Bracing
- Permanent Intermediate Diaphragm

See Sh. #62 for Detail "A" and Detail "B".

CITY OF WICHITA

wsp

HARRY STREET BRIDGE
OVER ARKANSAS RIVER

FRAMING PLAN II

STRUCTURE NO. 430400876 30AR40

REVISIONS

NO.	DATE	DESCRIPTION

PROJ NO:	35838B
SCALE:	AS NOTED
DATE:	.
DESIGNED BY:	--
DRAWN BY:	--
CHECKED BY:	-
YEAR:	2019

SHEET NO
63
SHEET 63 OF 135

Plotted : 10/3/2019 2:14:44 PM File : T:\35838A-COW_HarryStBridge\Cadd\Sheets\Structures\838FRM02.dgn