BENCHMARKS:
BM #1: "□" on Fence Footing under warning US Air Force Installation Sign West of Rock Road, 400' N. of W ½ Cor.
Elev. = 1377.45 NAVD88

BM #2: Cross cut in top of curb West end of southwest curb return, 34th & 34th Ct.
(Lots 1–13, Block A)
Elev. = 1379.36 NAVD88

BM #3: Cross cut in top of curb North end of north curb return, 34th & 34th Ct.
(Lots 22–36, Block A)
Elev. = 1377.16 NAVD88

60 0 60
Scale: 1" = 60'

Existing Ground — 1364 —
– SILT FENCING

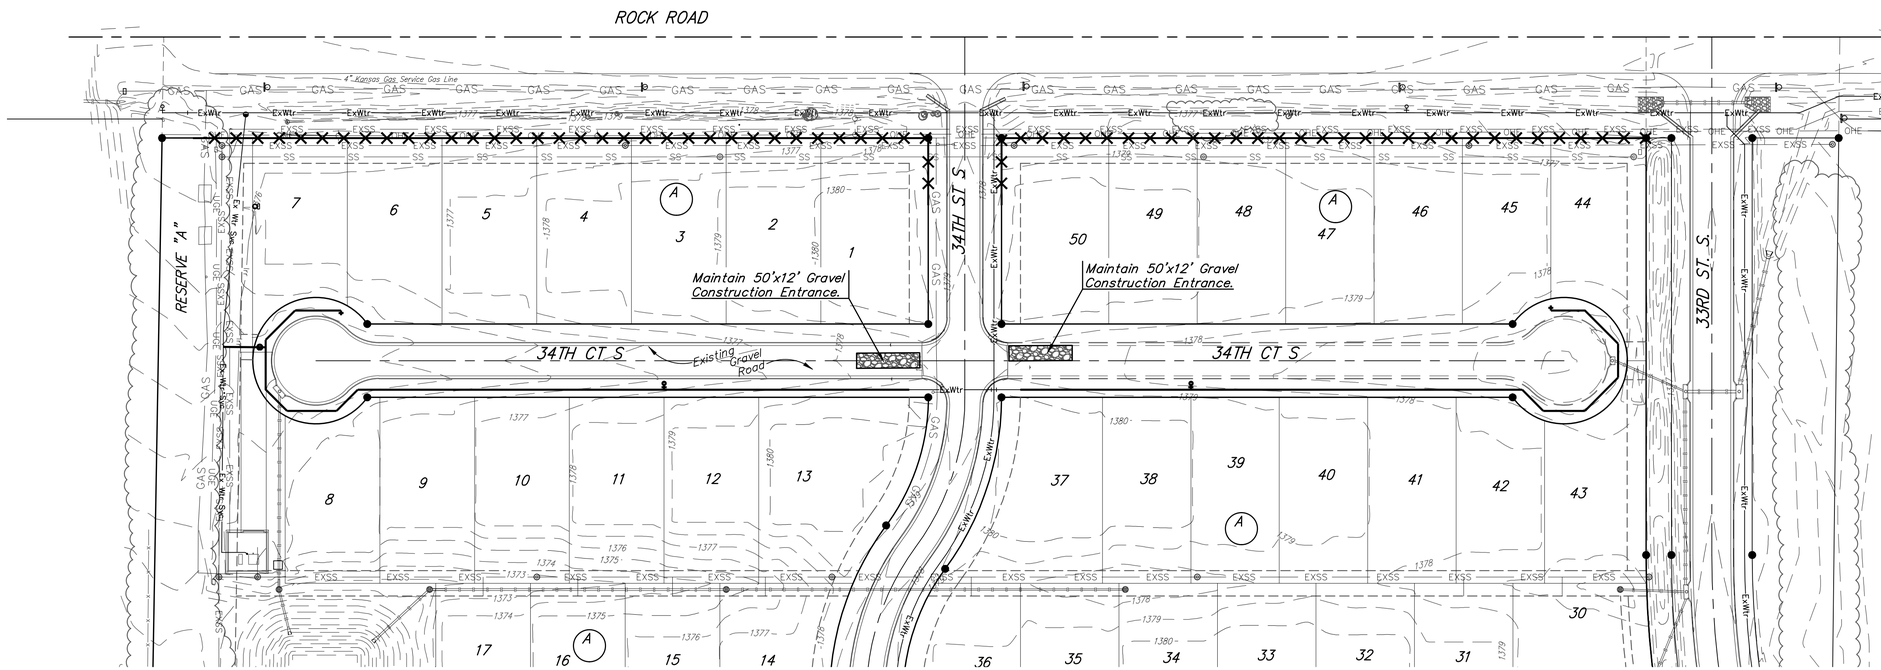

NOTES:
1. Contractor shall make sure all erosion control is in place before project is accepted. This plan represents the minimum standard. Any additional erosion control measures shall be installed by the Contractor as needed.

2. Removal of Gravel Construction Entrance for pavement construction shall be included in bid item "Site Clearing"

3. This Plan Is Not To Be Used As A Comprehensive Grading Plan. All Spot Elevations Are Proposed & Subject To Change.

All areas disturbed during construction shall be seeded, mulched, and fertilized as per Cover Sheet General Notes.

EROSION CONTROL MEASURE	INSTALL	MAINTAIN
SILT FENCE (LF)	0	0
CONSTRUCTION ENTRANCE (EA)	0	2
MAINTAIN EROSION CONTROL BMP's (LS)	0	1

* ALL EXISTING BMPs INCLUDING CONSTRUCTION ENTRANCE, SEDIMENT BARRIERS, SILT FENCE, CUT–OFF TRENCH, AND EROSION CONTROL MAT SHALL BE MAINTAINED AND REPAIRED IF NECESSARY.

JUSTIN E. GOFF LICENSED 17919 10/25/19 KANSAS PROFESSIONAL ENGINEER

Baughman

Rocky Ford Addition - Phase II
EROSION CONTROL
Water Distribution System

Baughman Company, P.A. 315 Ellis St. Wichita, KS 67211 P 316-262-7271 F 316-262-0149
ENGINEERING | SURVEYING | PLANNING | LANDSCAPE ARCHITECTURE

PROJECT NUMBER 448-90812
REVISIONS:
DESIGN AEG
DRAWN JAK
APPROVED
DATE 10/23/19
SCALE Noted
SHEET **7** OF **14**

C:\Projects\Rocky Ford Addition_16-06-P207\Engineering\Phase 2\Wtr_19-06-E297\WTR PLANS.dwg