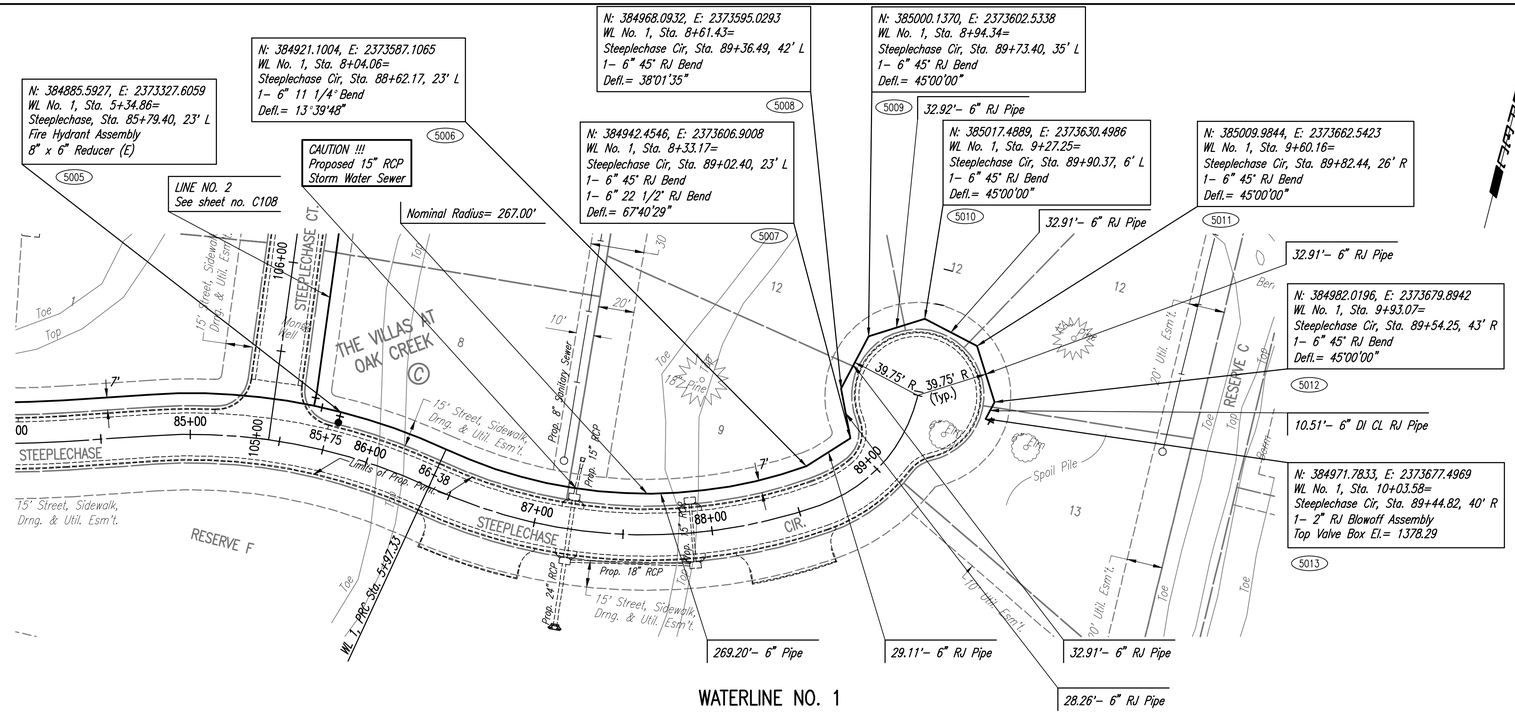

WATERLINE NO. 1

⚠ RESTRAINED JOINT FITTINGS AND PIPE

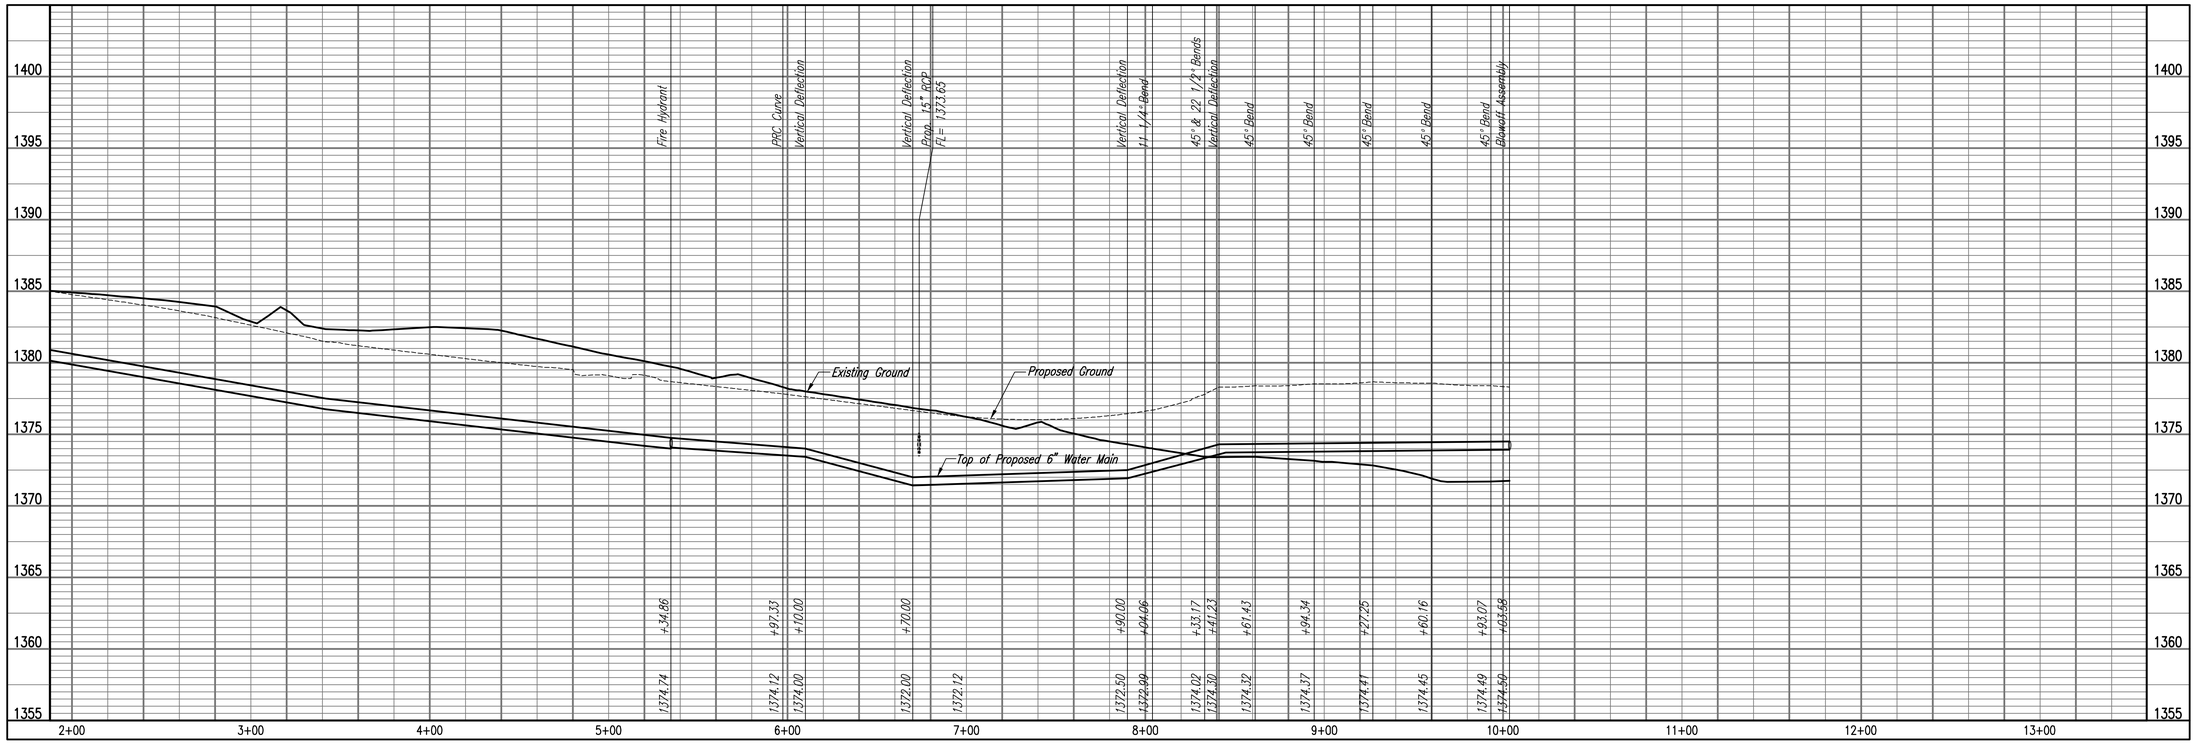

PEC
PROFESSIONAL ENGINEERING CONSULTANTS
303 SOUTH TOPEKA
WICHITA, KS 67202
316-262-2691 www.pec1.com

CITY OF WICHITA

TREVOR KAUFMAN
LICENSED
26008
12/02/2019
KANSAS
PROFESSIONAL ENGINEER

WATERLINE IMPROVEMENTS TO SERVE THE VILLAS AT OAK CREEK

GARY JANZEN, P.E. - CITY ENGINEER
CITY OF WICHITA PROJECT NO. 448-2019-017973

Issue:		
1	REVISION 1	12/02/19

JOB NO.	35-170551-004-0042
DATE	JULY 2019
PM	RWG
DESIGNED BY	TBK
DRAWN BY	CSL, KTD
CHECKED BY	RWG

WATERLINE NO. 1

C107

Saved 12-02-2019 5:41:06 PM by TREVOR.KAUFMAN
Plot Scale 1:3.291 12-02-2019 6:08:33 PM by KURTIS.DEKAT
J:\Wichita-Civil\2017\170551\004\Main\Drawings\170551-004-C107 WATERLINE NO. 1