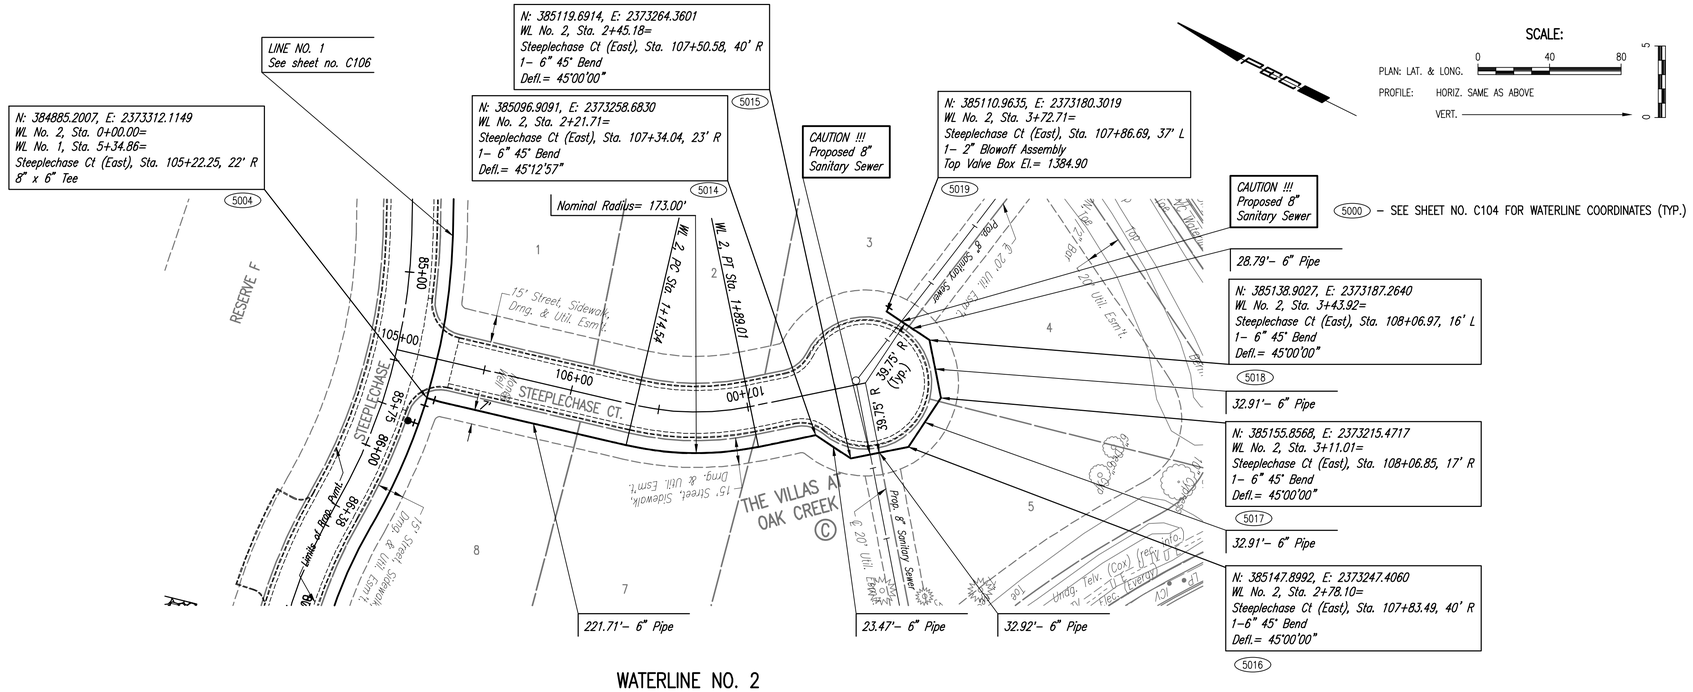

WATERLINE NO. 2

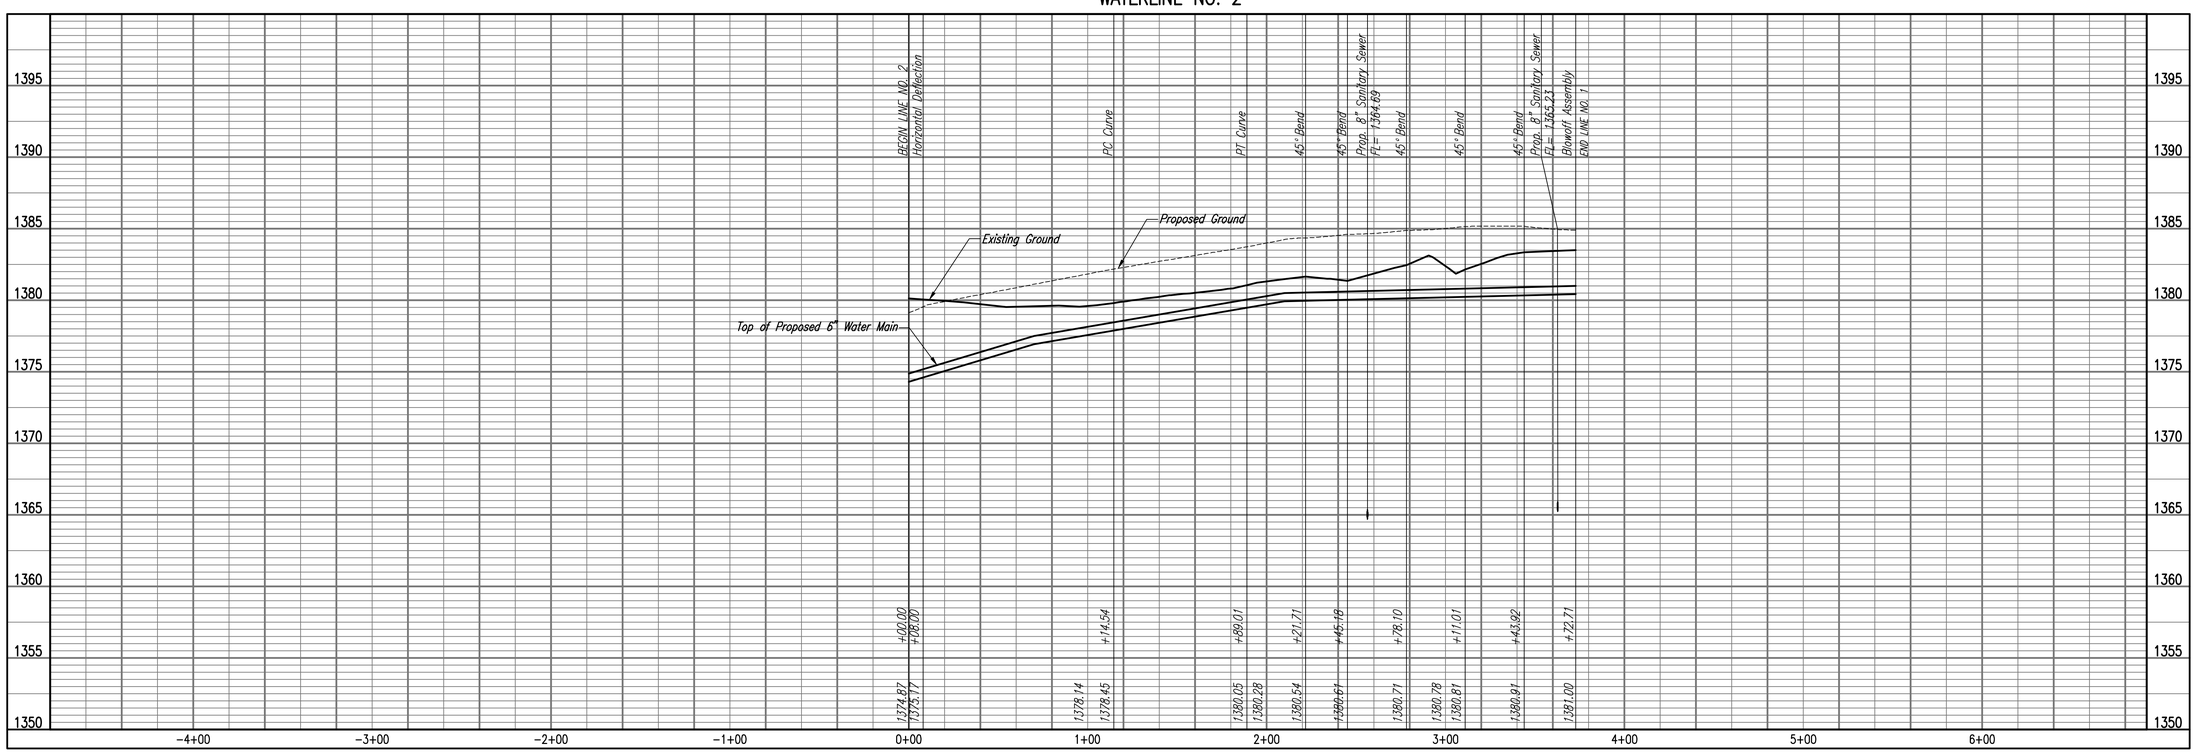

PEC
PROFESSIONAL ENGINEERING CONSULTANTS
303 SOUTH TOPEKA
WICHITA, KS 67202
316-262-2691 www.pec1.com

CITY OF WICHITA

TREVOR KAUFMAN
LICENSED
26008
11/15/2019
KANSAS
PROFESSIONAL ENGINEER

WATERLINE IMPROVEMENTS TO SERVE THE VILLAS AT OAK CREEK

GARY JANZEN, P.E. - CITY ENGINEER
CITY OF WICHITA PROJECT NO. 448-2019-017973

Issue:

JOB NO.	35-170551-004-0042
DATE	JULY 2019
PM	RWG
DESIGNED BY	TBK
DRAWN BY	CSL, KTD
CHECKED BY	RWG

WATERLINE NO. 2

C108

Saved 11-08-2019 1:13:02 PM by KURTIS.DEKAT
Plot Scale 1:1 11-15-2019 11:13:59 AM by KURTIS.DEKAT
I:\Wichita-Civil\2017\170551\004\Main\Drawings\170551-004-C108 WATERLINE NO. 2