STATE	PROJECT NO.	YEAR	SHEET NO.	TOTAL SHEETS
KANSAS	87 N-0662-01	2019	152	194

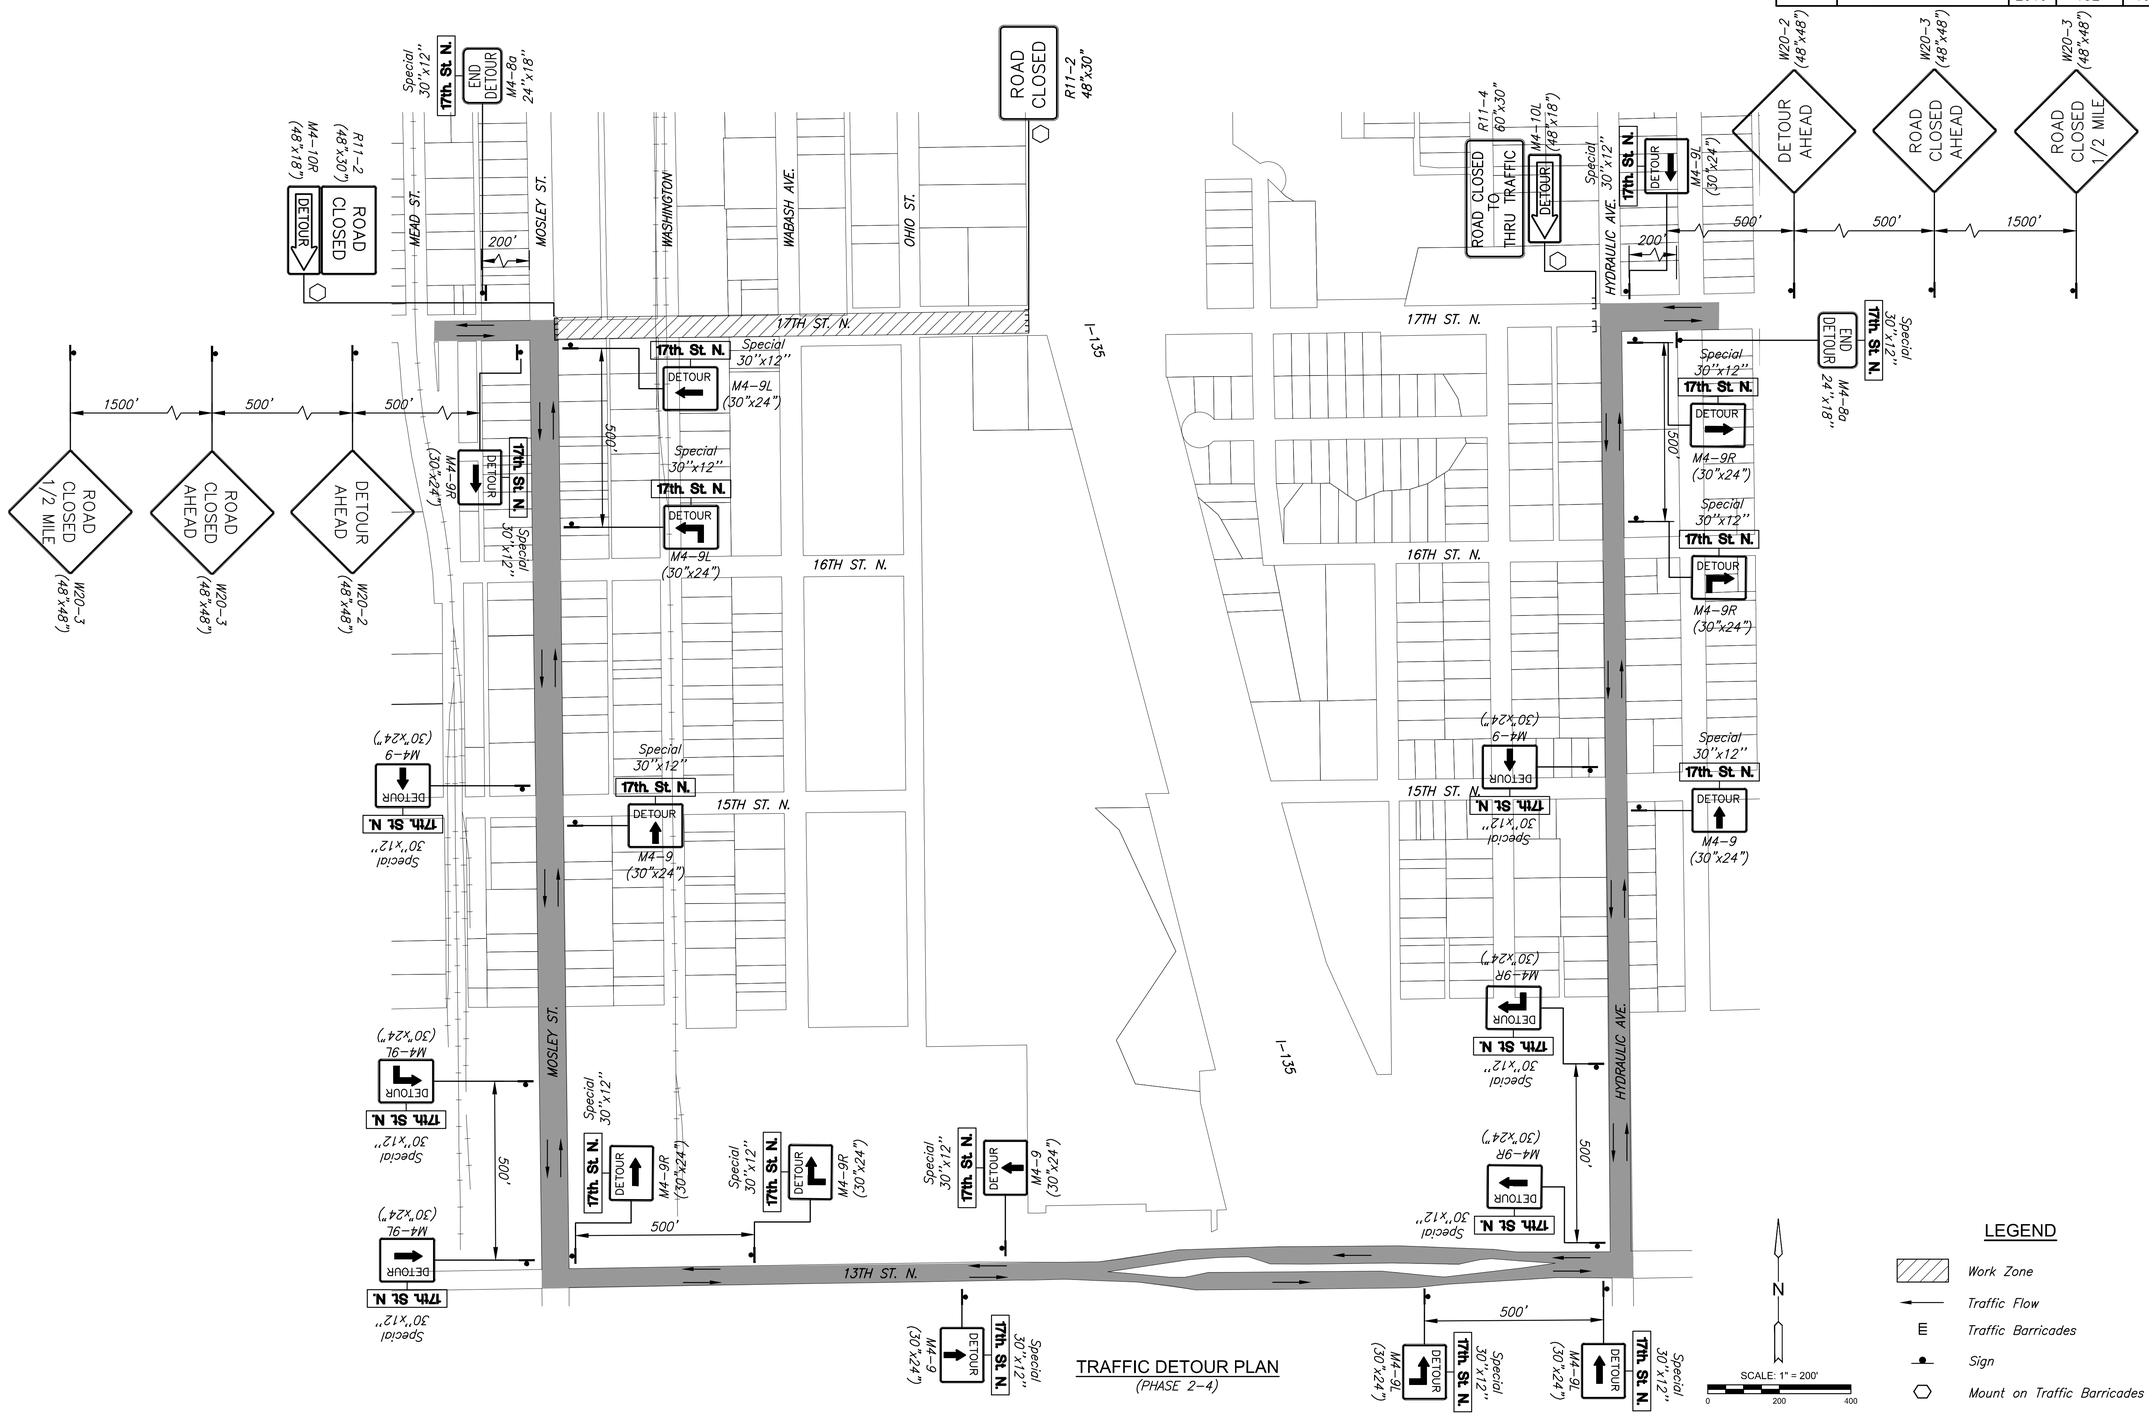

TRAFFIC DETOUR PLAN
(PHASE 2-4)

MKEC
Wichita, KS • 316-684-9600

STREET IMPROVEMENTS FOR

17TH ST - BROADWAY TO I-135

FROM BROADWAY TO I-135

©2019
MKEC Engineering
All Rights Reserved
www.mkec.com
These drawings and their contents, including, but not limited to, all concepts, designs, & ideas are the exclusive property of MKEC Engineering (MKEC), and may not be used or reproduced in any way without the express consent of MKEC.

TRAFFIC DETOUR PLAN - PHASE 2-4

PROJECT NO.	87 N-0662-01
DATE	8/30/2019
SCALE	1"=200'

DESIGNED	DRAWN	CHECKED
JRA	RAM	JRA

NO.	REVISION	DATE

SHEET NO.

152 OF 194

Sh. No. 152

PLOTTED: Tuesday, September 03, 2019 @ 04:33PM

J:\CIVIL\04177NDWG\TRAFFIC\04177-TP01.DWG