STATE	PROJECT NO.	YEAR	SHEET NO.	TOTAL SHEETS
KANSAS	87 N-0660-01	2019	36	198

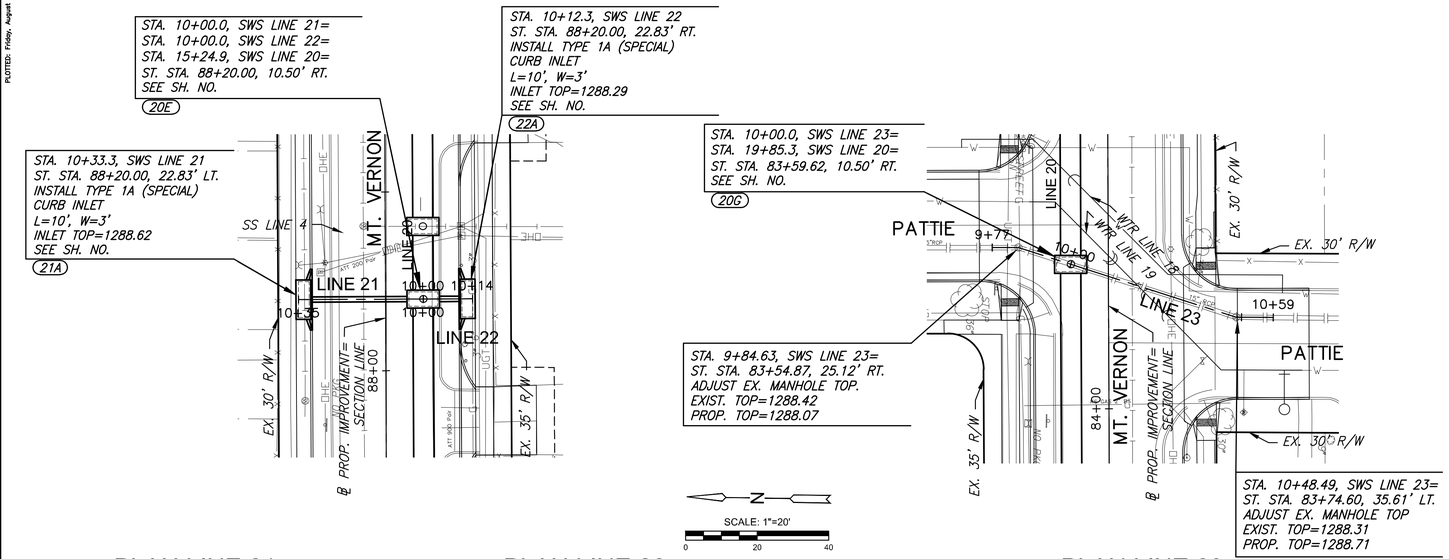

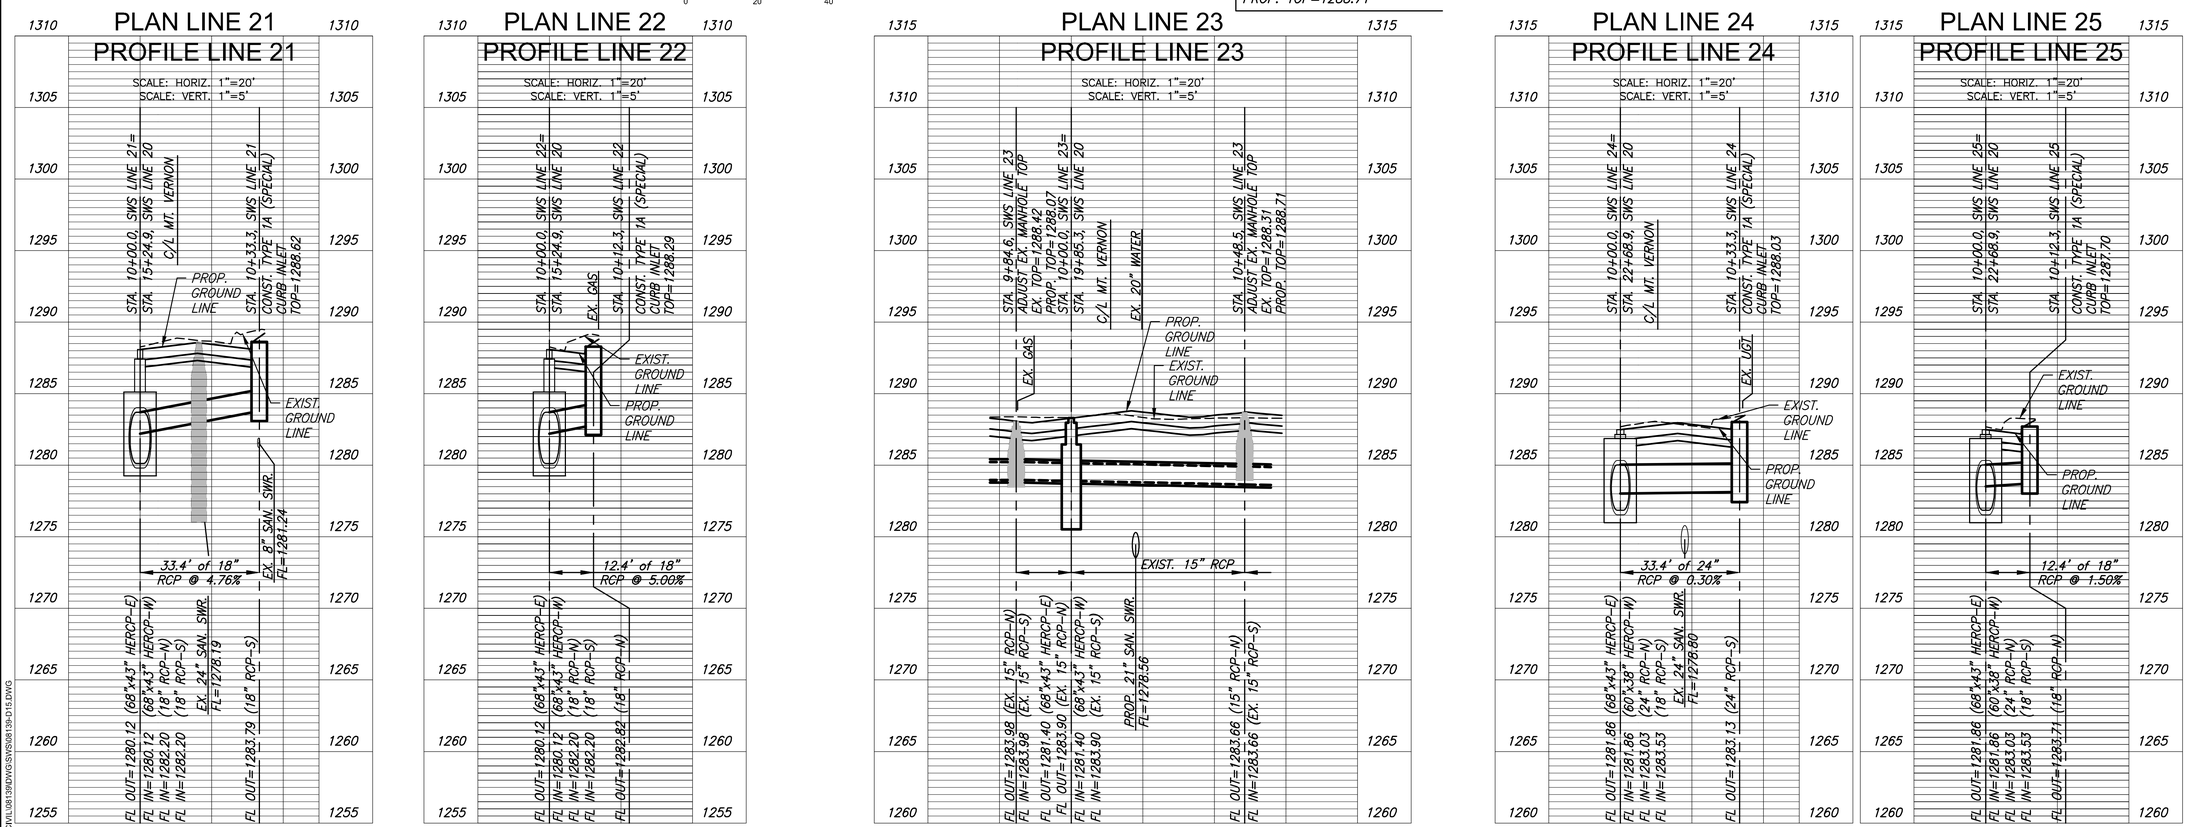

MKEC
Wichita, KS • 316-684-9600

STREET IMPROVEMENTS FOR

MT. VERNON IMPROVEMENTS

BROADWAY TO SOUTHEAST BLVD.

©2019
MKEC Engineering
All Rights Reserved
www.mkec.com
These drawings and their contents, including, but not limited to, all concepts, designs, & ideas are the exclusive property of MKEC Engineering (MKEC), and may not be used or reproduced in any way without the express consent of MKEC.

STORM SEWER LINE 21, 22, 23, 24, & 25

PROJECT NO.	87 N-0660-01
DATE	8/19/2019
SCALE	1"=20'

DESIGNED	DRAWN	CHECKED
JRA	WNJ	JRA

NO.	REVISION	DATE

SHEET NO.

36 OF 198

Sh. No. 36

PLOTTED: Friday, August 23, 2019 @ 03:35PM

J:\CIVIL\08139\DWGS\SS\08139-0115.DWG