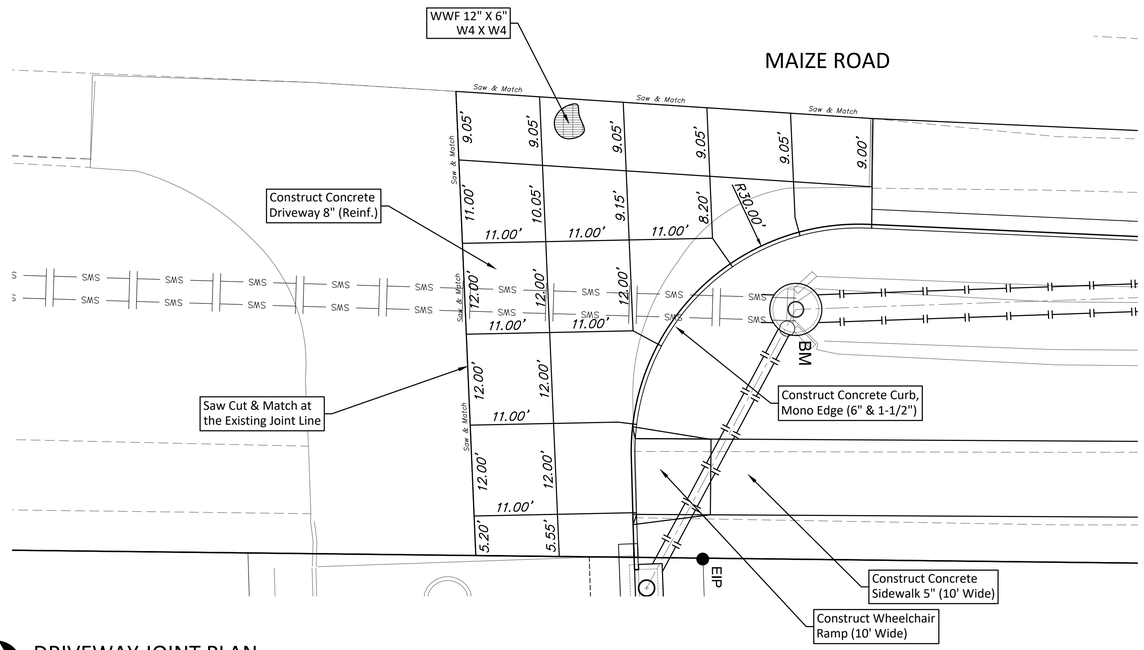

DRIVEWAY JOINT PLAN
1"=10'

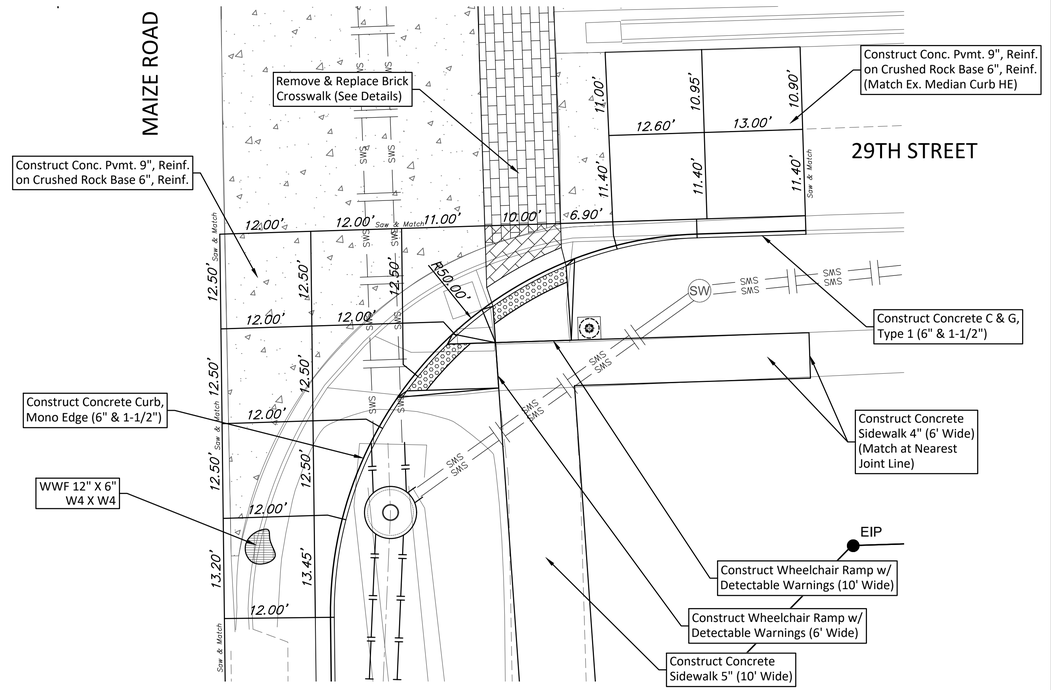

CURB RETURN JOINT PLAN
1"=10'

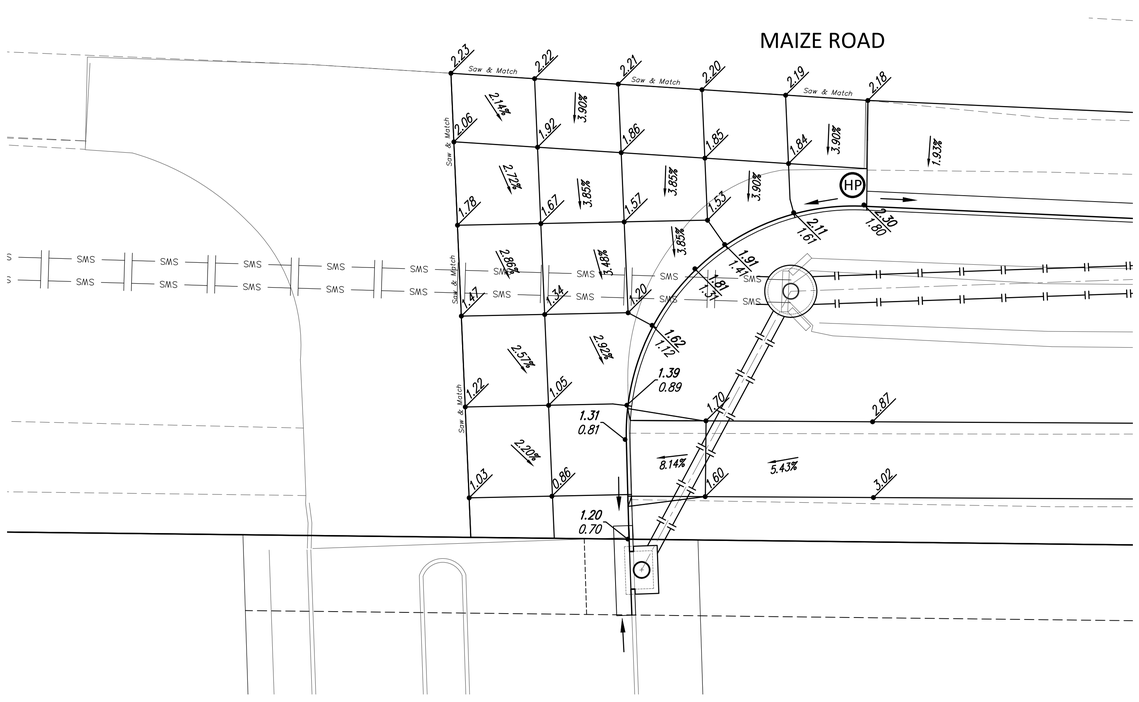

DRIVEWAY GRADING PLAN
1"=10'

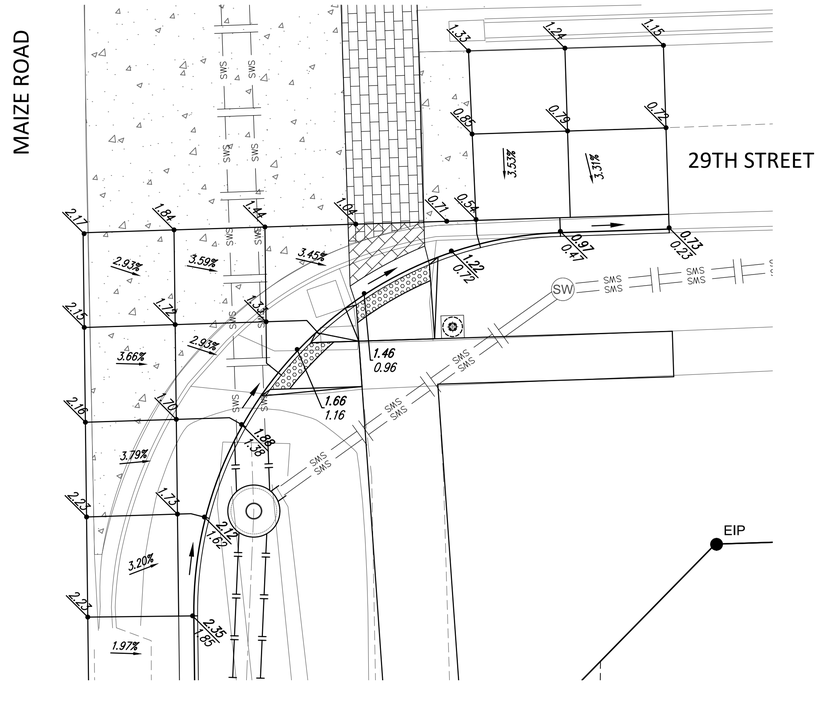

CURB RETURN GRADING PLAN
1"=10'

BAUGHMAN COMPANY
315 Ellis St. Wichita, KS 67211 316-262-7721
BaughmanCo.com

29TH STREET & MAIZE ROAD INTERSECTION
DRIVEWAY & CURB RETURN PAVING DETAILS
PAVING & STORMWATER IMPROVEMENTS

PROJECT NUMBER 472-85412
INTERNAL NUMBER: 18-12-E137
DESIGN: LP
DRAWN: LP
DATE: Oct, 2019

SHEET 14 OF 47

File: K:\PROJECTS\29TH & MAIZE\CAD\DRAWINGS\ARCH.DWG