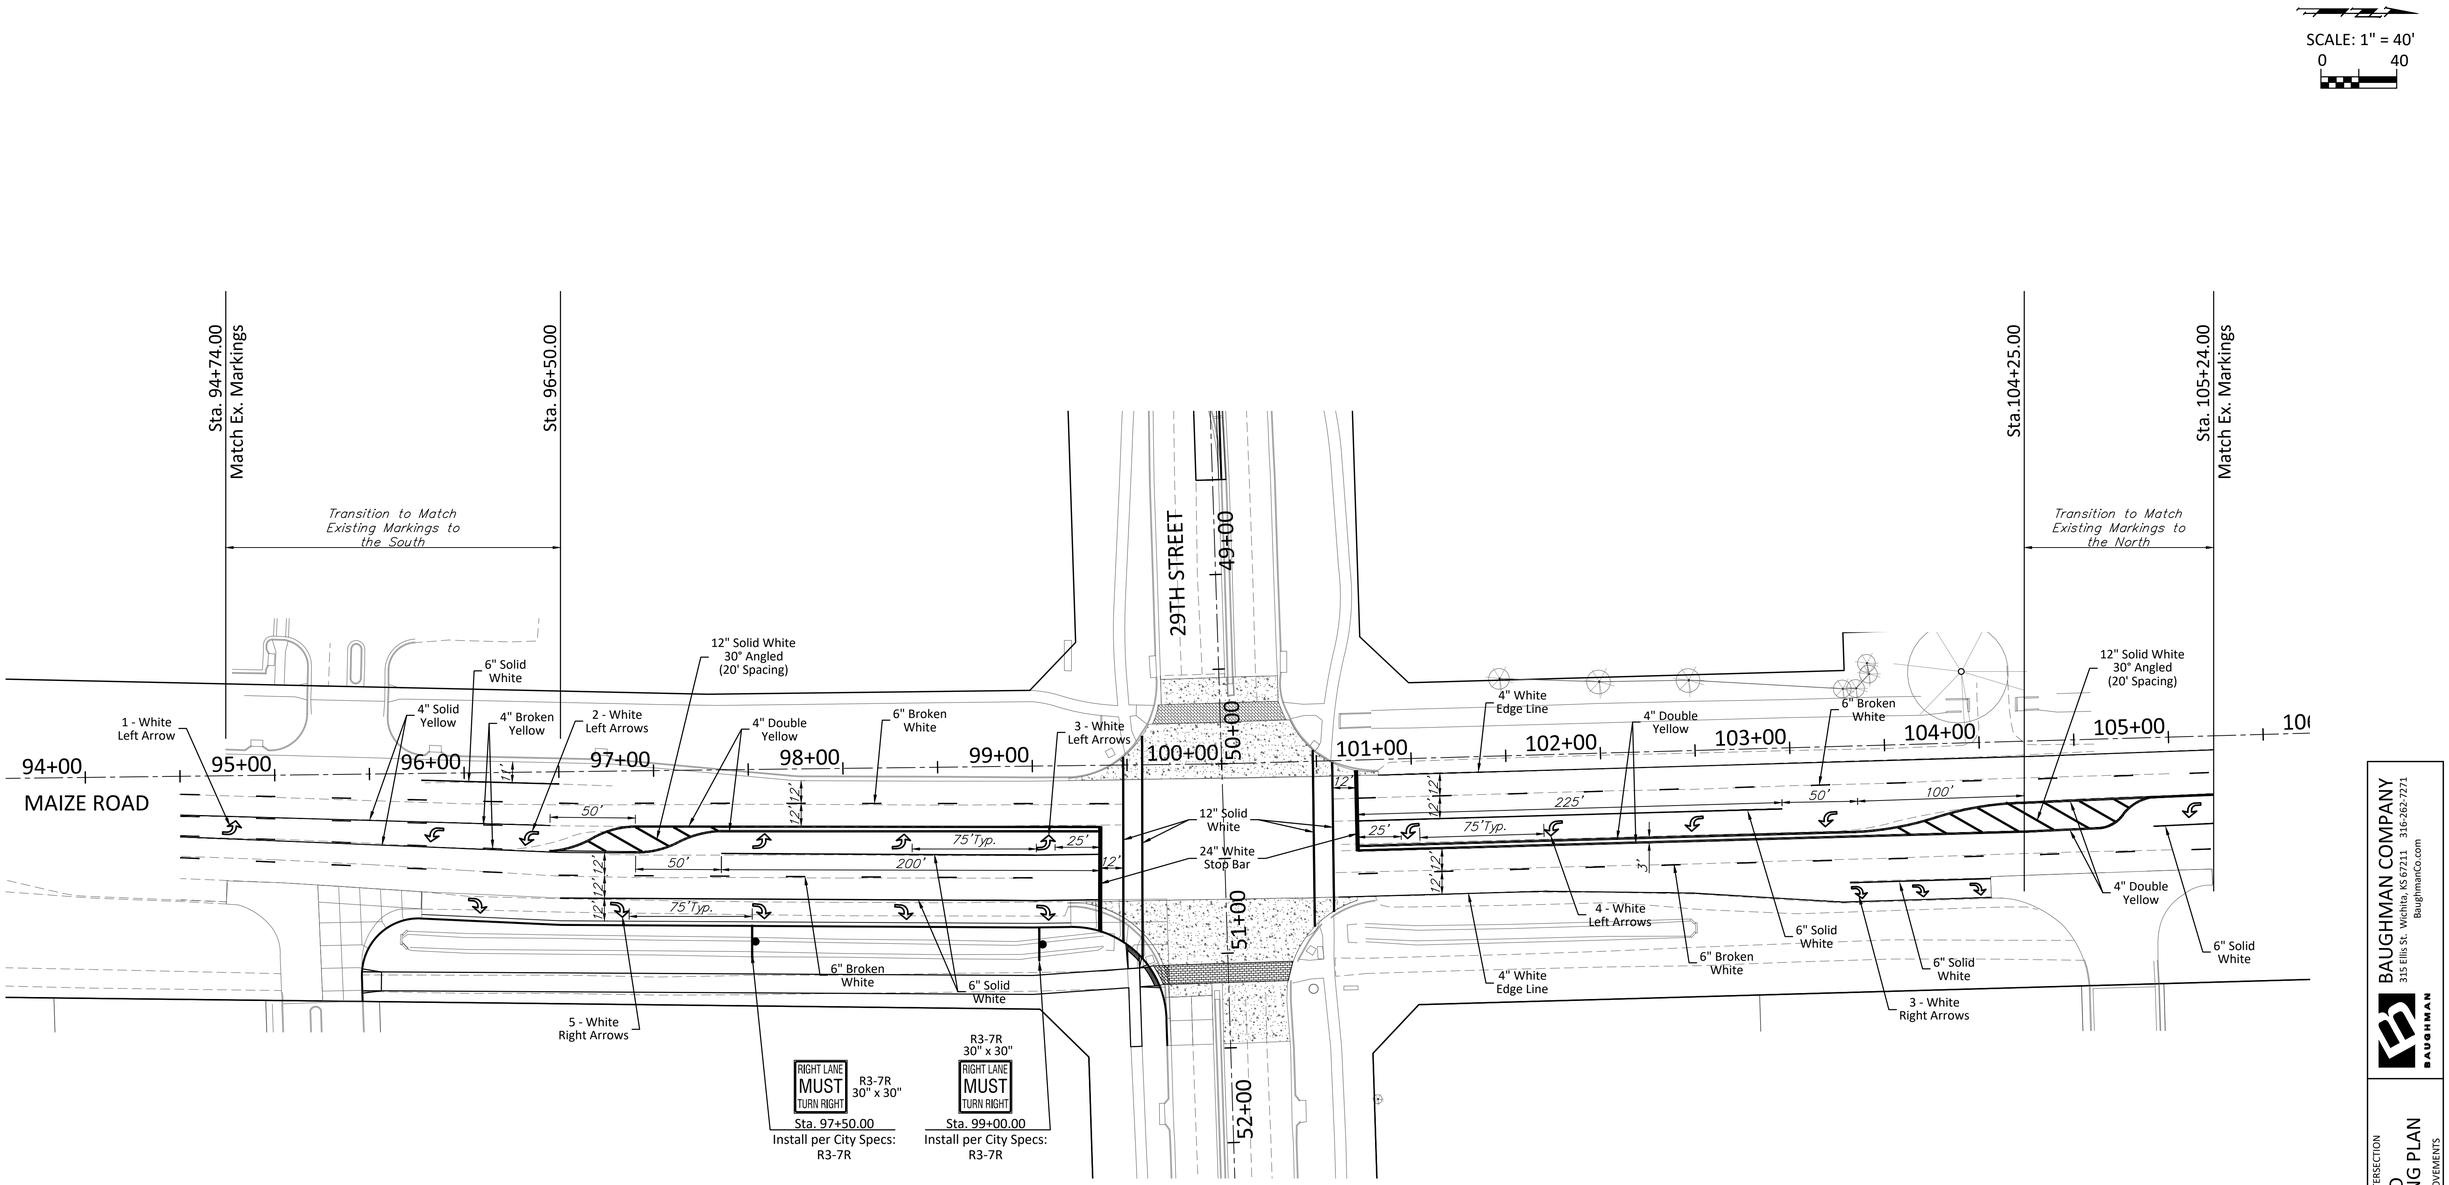

TOTAL BILL OF MATERIALS*		
ITEMS	UNITS	TOTAL
PAVEMENT MARKING (4" YELLOW)	LF	3,500
PAVEMENT MARKING (4" WHITE)	LF	800
PAVEMENT MARKING (6" WHITE)	LF	1,400
PAVEMENT MARKING (12" WHITE)	LF	350
PAVEMENT MARKING (24" STOP BAR)	LF	100
PAVEMENT MARKING (LEFT ARROW)	EA	10
PAVEMENT MARKING (RIGHT ARROW)	EA	8

*FOR INFORMATION ONLY (Contractor to Bid as needed)

BAUGHMAN COMPANY
315 Ellis St. Wichita, KS 67211 316-262-7271
BaughmanCo.com

29TH STREET & MAIZE ROAD INTERSECTION
MAIZE ROAD
MARKING & SIGNING PLAN
PAVING & STORMWATER IMPROVEMENTS

PROJECT NUMBER: 472-85412
INTERNAL NUMBER: 18-12-E137
DESIGN: LP
DRAWN: LP
DATE: Oct, 2019
SHEET 16 OF 47

File: I:\PROJECTS\29TH & MAIZE\CAD DRAWINGS\BASE.DWG