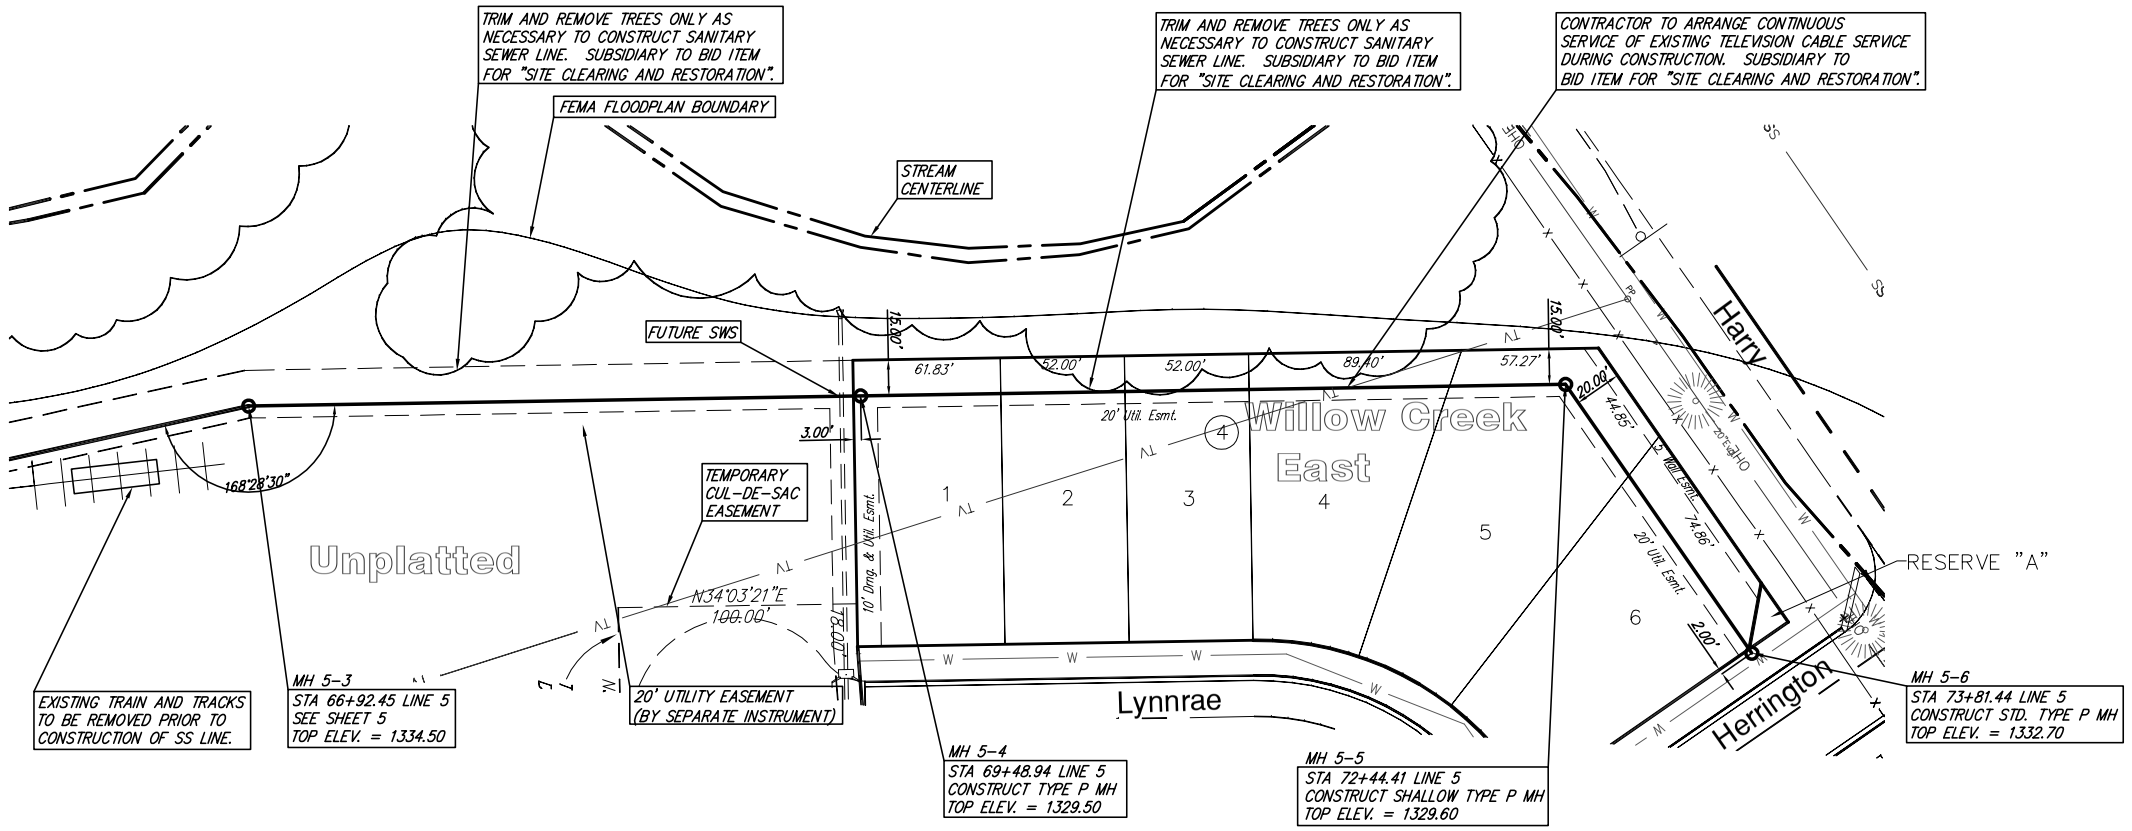


SCALE 1" = 40' HORIZ.
1" = 5' VERT.
IRON = ●

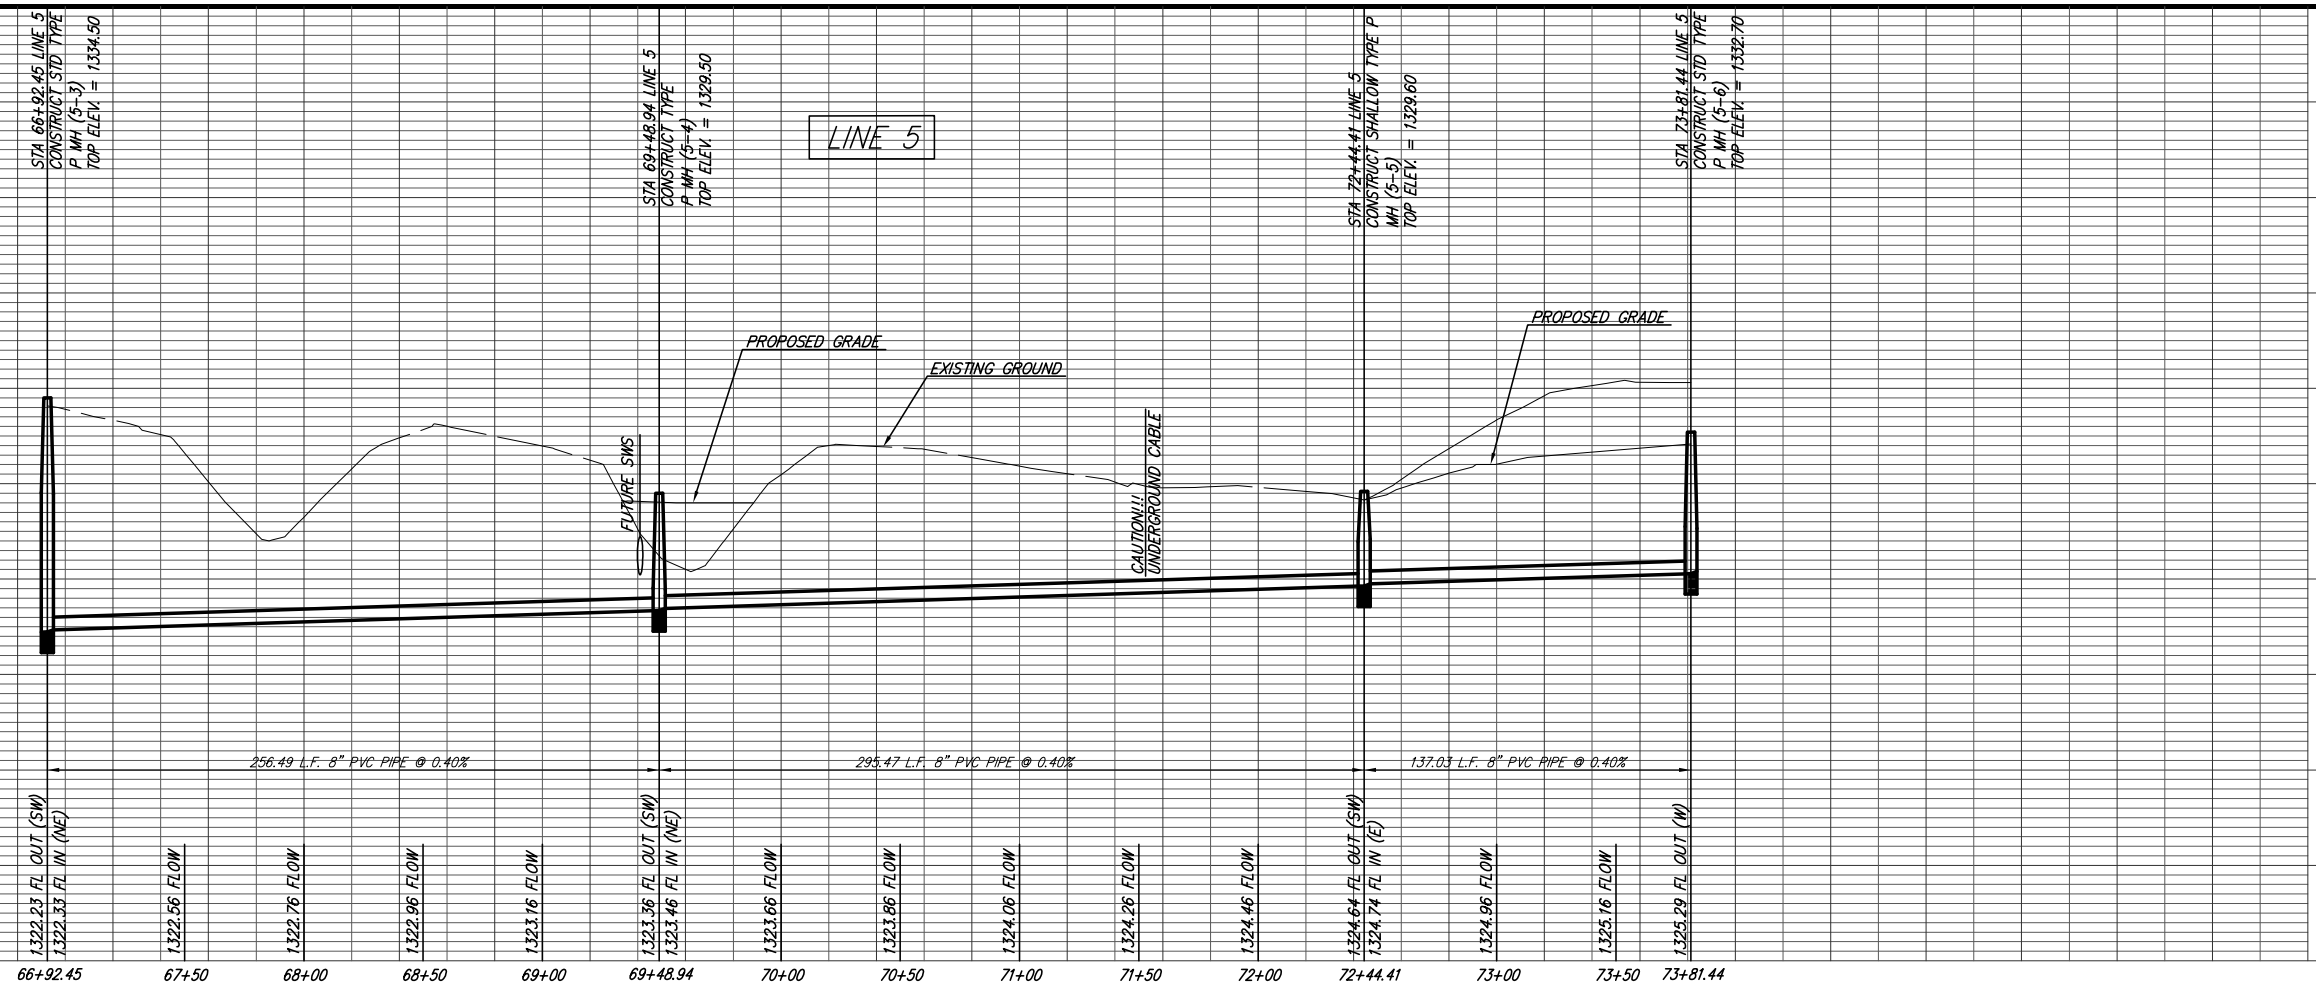



Ruggles & Bohm, P.A.
Engineering-Surveying-Land Planning
(316) 264-4200
(316) 264-4202 fax
E-mail: info@ruggles-bohm.com


| | |
|---|---|
| DESIGN AML | DRAWN MLP |
| UTILITY | DATE Mar. 7, 2007 |
| REVISED | REVIEW |
| PROJECT NUMBER 468-84338 | DRAWING FILE Sanitary Sewer {LINE 5B} |
| RB JOB 3025E | SHEET 6 of 18 |

WILLOW CREEK EAST PHASE 1
Sanitary Sewer
WICHITA, KANSAS