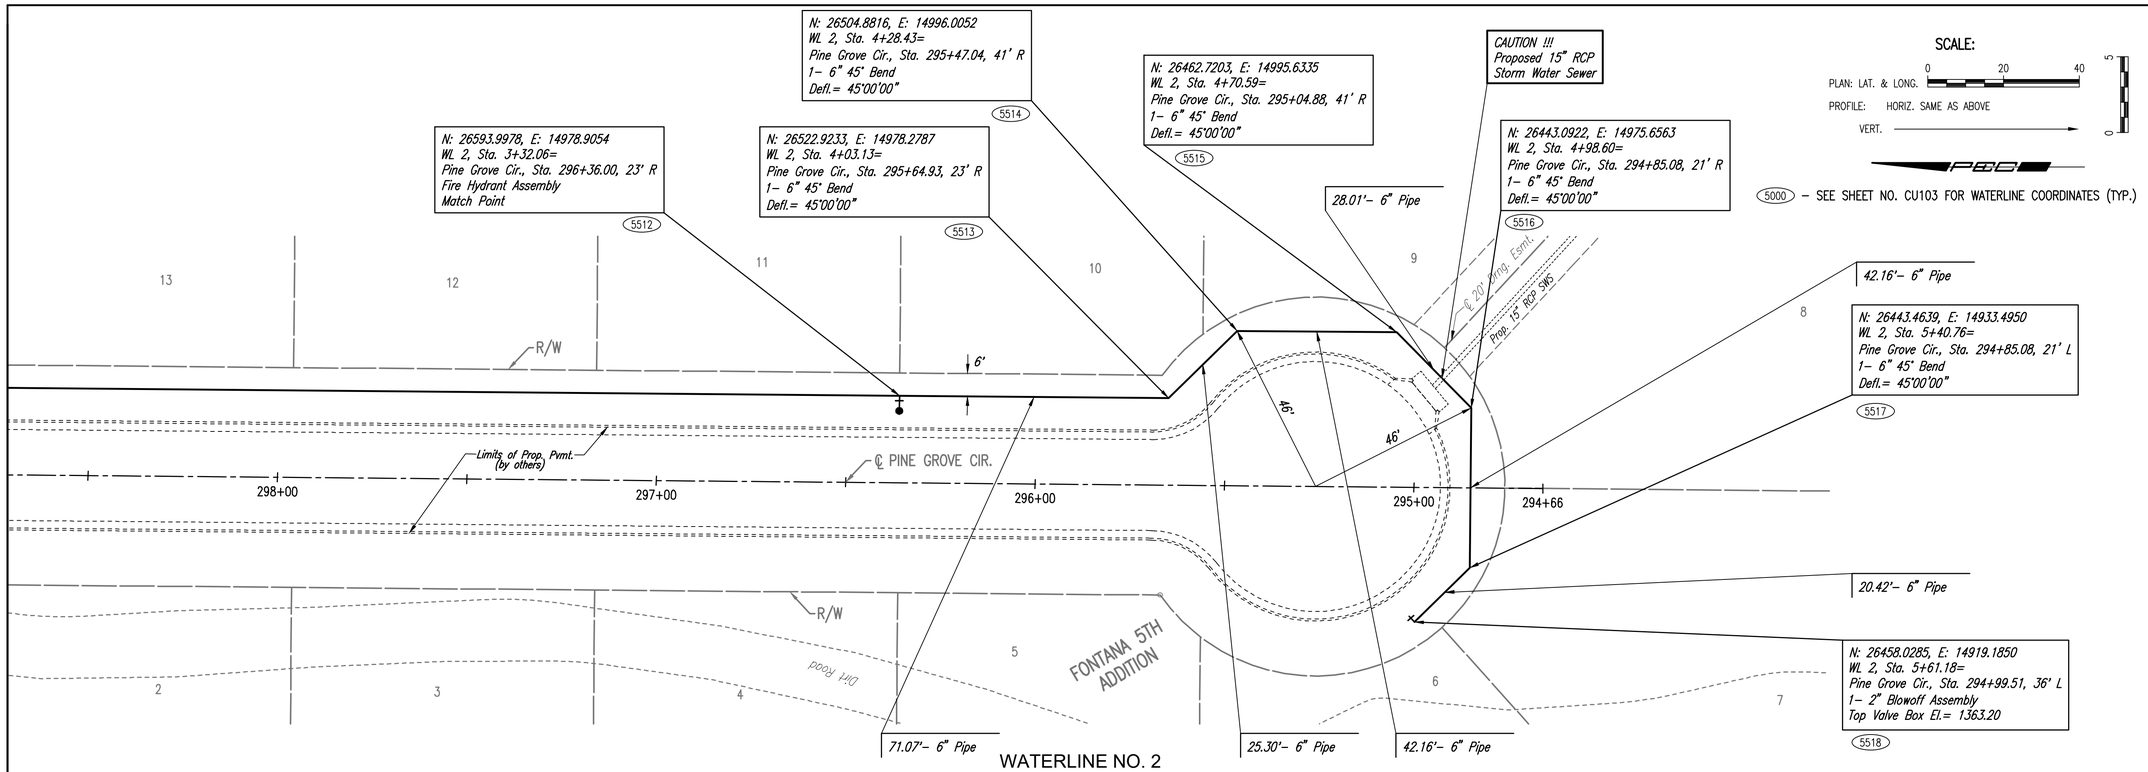

WATERLINE NO. 2

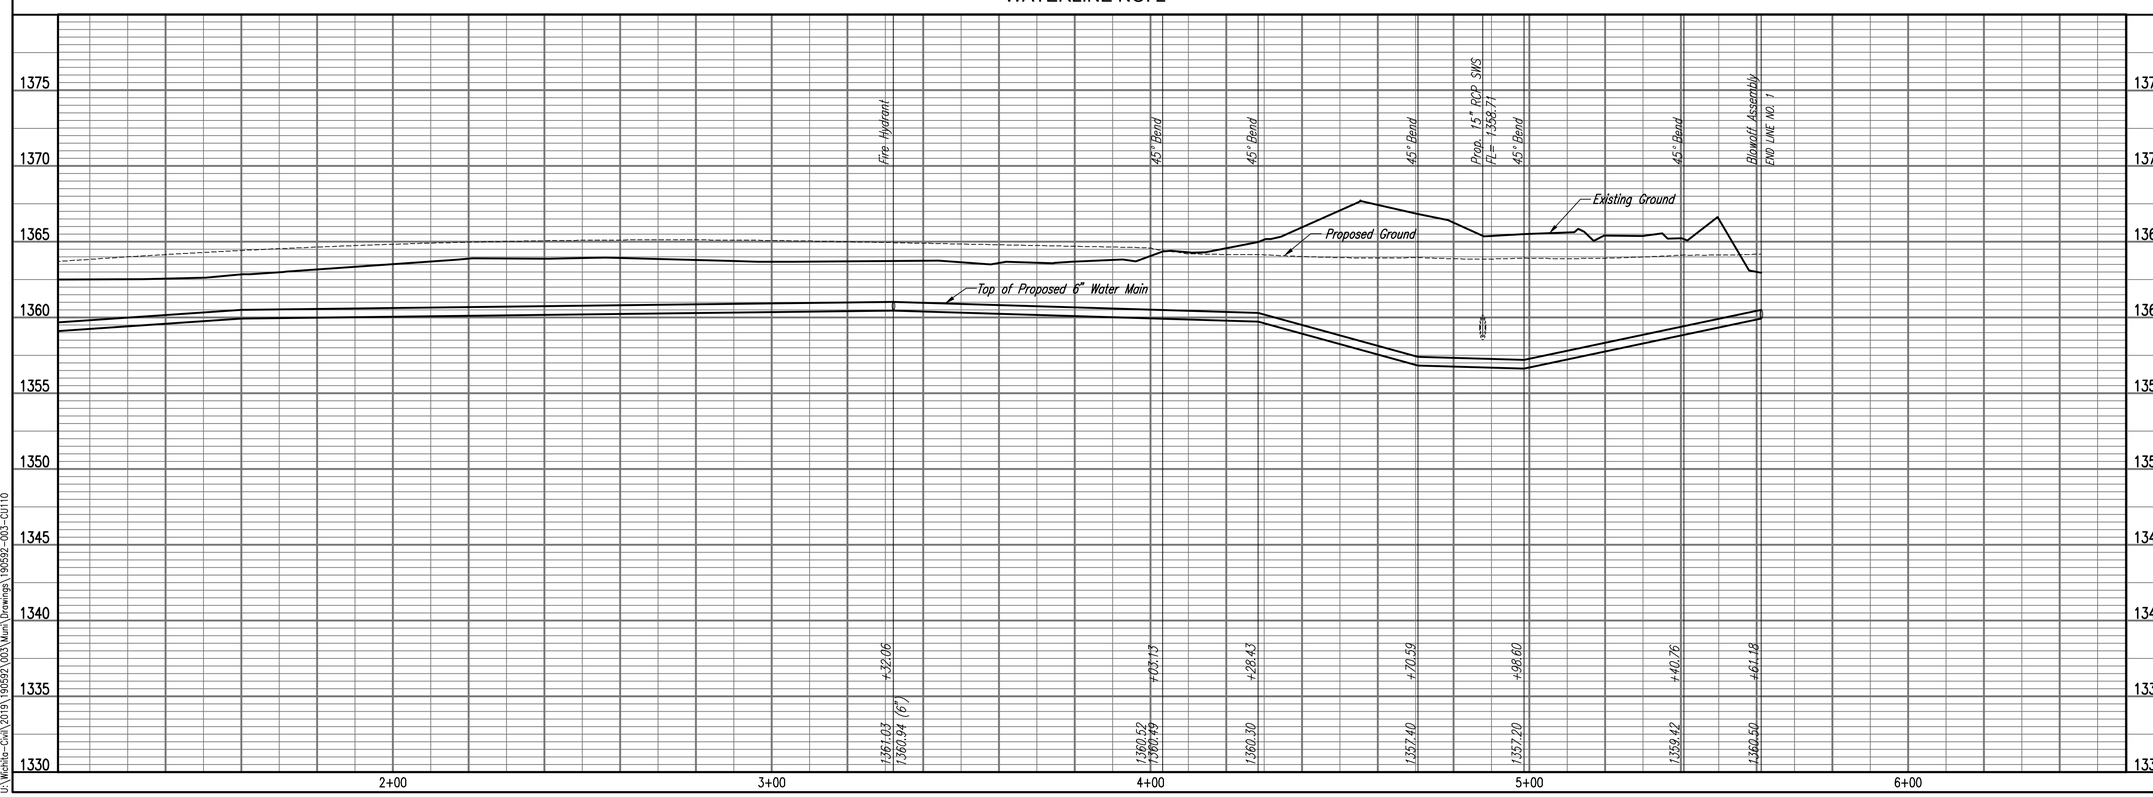

PEC
PROFESSIONAL ENGINEERING CONSULTANTS
303 SOUTH TOPEKA
WICHITA, KS 67202
316-262-2691 www.pec1.com

CITY OF WICHITA

TREVOR KAUFMAN
LICENSED
26008
02/21/2020
KANSAS
PROFESSIONAL ENGINEER

WATERLINE IMPROVEMENTS

TO SERVE

FONTANA 5TH - PHASE 2

GARY JANZEN, P.E. - CITY ENGINEER
CITY OF WICHITA PROJECT NO. 448-90429
OCA NO. 735657

Issue:

JOB NO.	35-190592-003-042
DATE	FEBRUARY 2020
PM	TBK
DESIGNED BY	TBK
DRAWN BY	KTD
CHECKED BY	RWG

WATERLINE NO. 2

CU110

Saved 02-17-2020 4:05:49 PM by KURTIS.DEKAT
Plot Scale 1:1 02-21-2020 8:49:49 AM by KURTIS.DEKAT
u:\Wichita-Civil\2019\190592\003\Mun\Drawings\190592-003-CU110