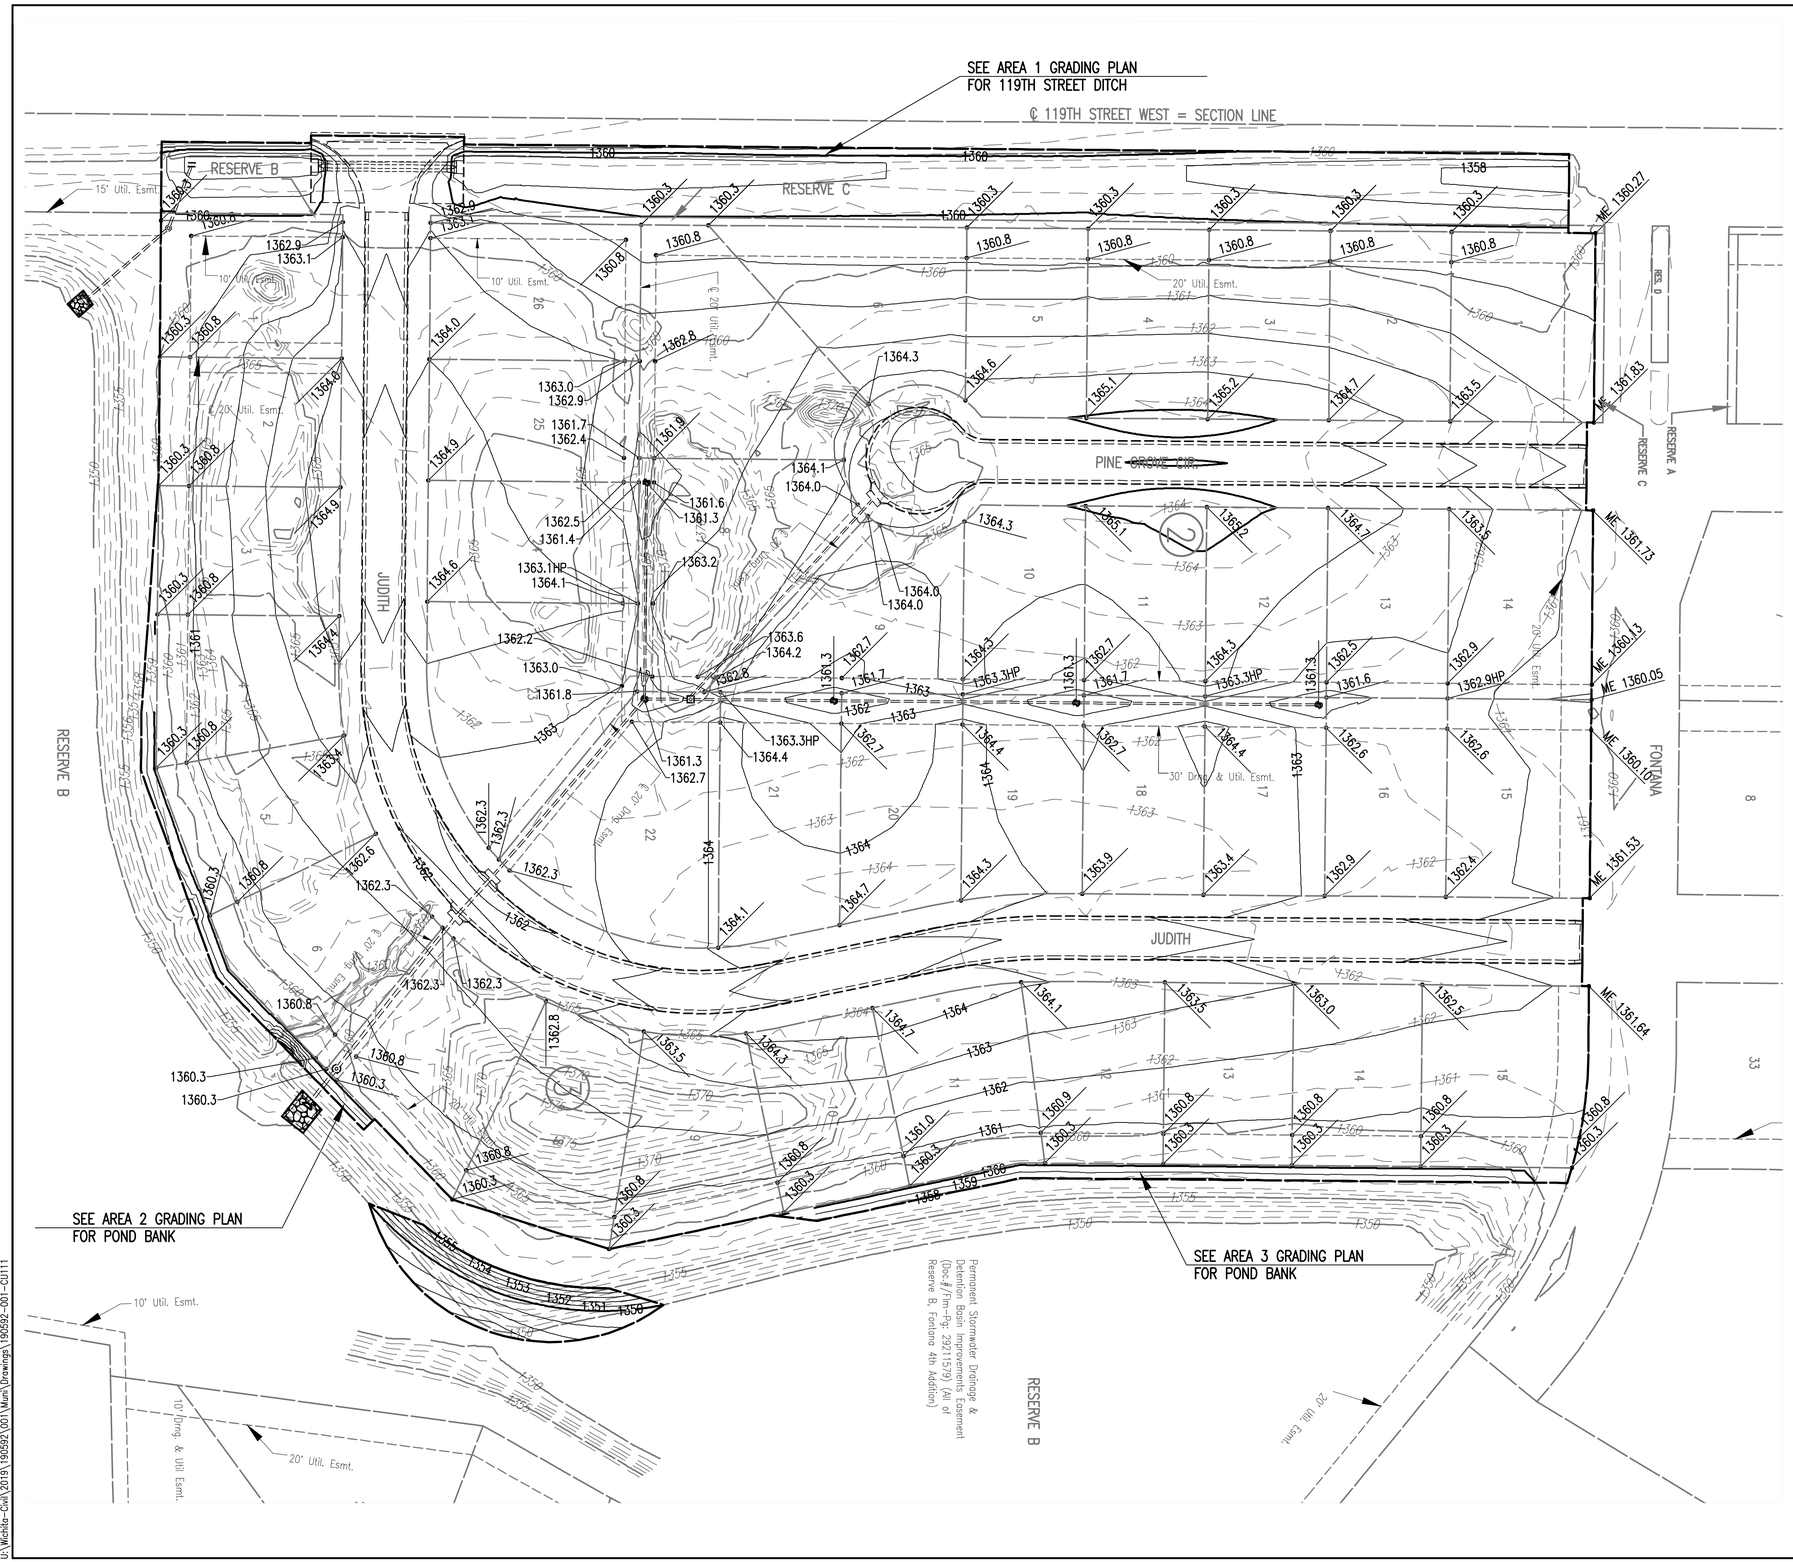

SCALE IN FEET

0 50 100

LEGEND

- Denotes direction of Drainage
- 1275.75 Proposed Top of Curb Elevation
- 1275.45 Proposed Flowline of Curb Elevation
- 1274.60 Proposed Pavement Elevation
- 1272.3 Proposed Ground Elevation
- ME Match Existing Elevation
- HP High Point
- Storm Sewer and Inlet
- Storm Sewer and Manhole
- 1380 PROPOSED MAJOR CONTOUR
- 1381 PROPOSED MINOR CONTOUR
- 1380 EXISTING MAJOR CONTOUR
- 1381 EXISTING MINOR CONTOUR
- EASEMENT LINE
- OVERALL GRADING LIMITS

CONTOUR INTERVAL: 1 FOOT

PEC
PROFESSIONAL ENGINEERING CONSULTANTS
303 SOUTH TOPEKA
WICHITA, KS 67202
316-262-2691 www.pec1.com

CITY OF WICHITA

JOSHUA GOLKA
LICENSED
24136
02/21/2020
KANSAS
PROFESSIONAL ENGINEER

STORM WATER DRAIN IMPROVEMENTS

TO SERVE

FONTANA 5TH - PHASE 2

GARY JANZEN, P.E. - CITY ENGINEER
CITY OF WICHITA PROJECT NO. 468-84589
OCA NO. 751602

Issue:		

JOB NO.	35-190592-001-042
DATE	FEBRUARY 2020
PM	JAG
DESIGNED BY	JAG
DRAWN BY	KTD
CHECKED BY	CSB

SITE GRADING PLAN

CU111

Saved 02-20-2020 2:49:12 PM by DUSTIN.BILLINGSLEY
Plot Scale 1:1 02-21-2020 1:28:43 PM by KURTIS.DEKAT
U:\Wichita-Civil\2019\190592\001\Main\Drawings\190592-001-CU111