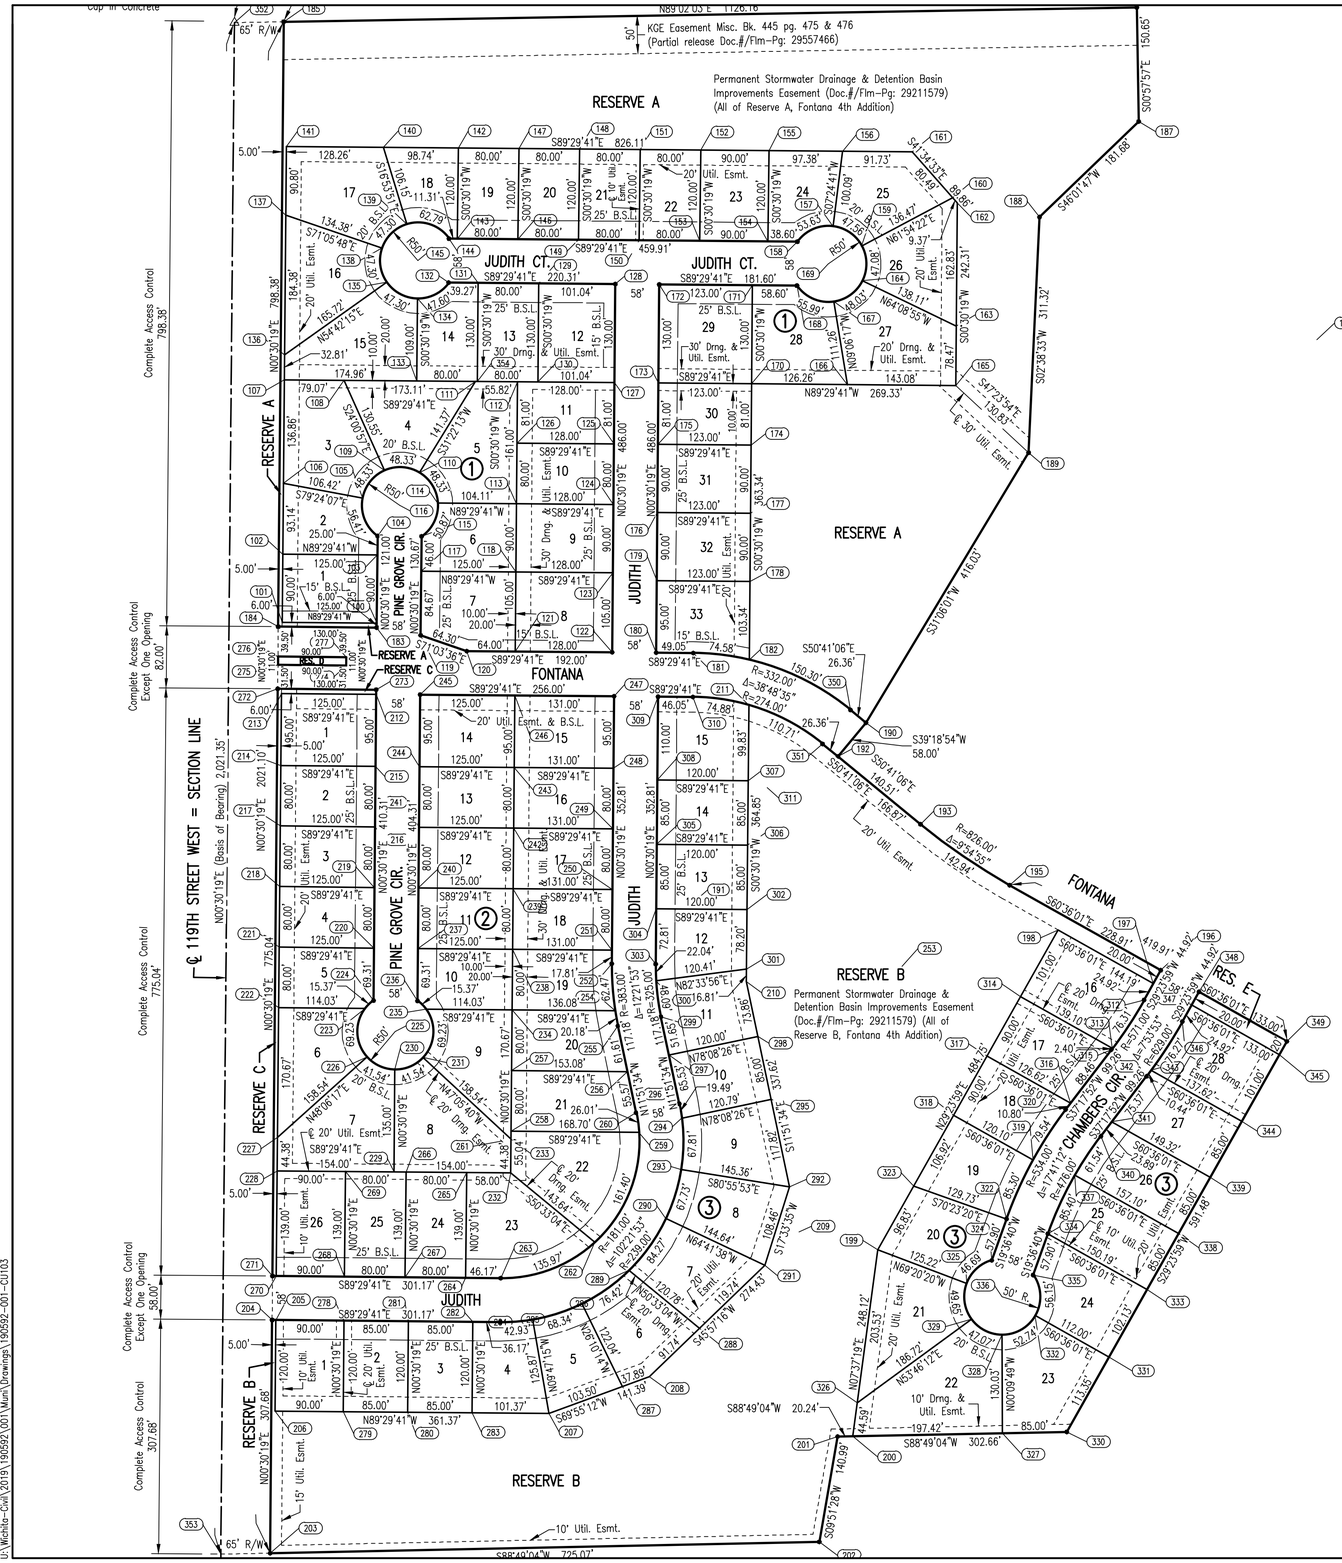

FONTANA 5TH

AN ADDITION TO WICHITA, SEDGWICK COUNTY, KANSAS

BUBBLE MAP

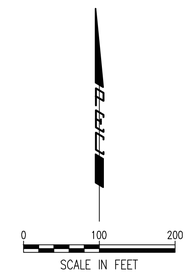

PEC
PROFESSIONAL ENGINEERING CONSULTANTS
303 SOUTH TOPEKA
WICHITA, KS 67202
316-262-2691 www.pec1.com

CITY OF WICHITA

JOSHUA GOLKA
LICENSED
24136
02/21/2020
KANSAS
PROFESSIONAL ENGINEER

STORM WATER DRAIN IMPROVEMENTS

TO SERVE

FONTANA 5TH - PHASE 2

GARY JANZEN, P.E. - CITY ENGINEER
CITY OF WICHITA PROJECT NO. 468-84589
OCA NO. 751602

Issue:		

JOB NO.	35-190592-001-042
DATE	FEBRUARY 2020
PM	JAG
DESIGNED BY	JAG
DRAWN BY	KTD
CHECKED BY	CSB

PLAT BUBBLE MAP
(FONTANA 5TH)

CU103

Saved 02-17-2020 10:07:07 AM by KURTIS.DEKAT
Plot Scale 1:1 02-21-2020 1:26:22 PM by KURTIS.DEKAT
U:\Wichita-Civil\2019\190592\001\Main\Drawings\190592-001-CU103