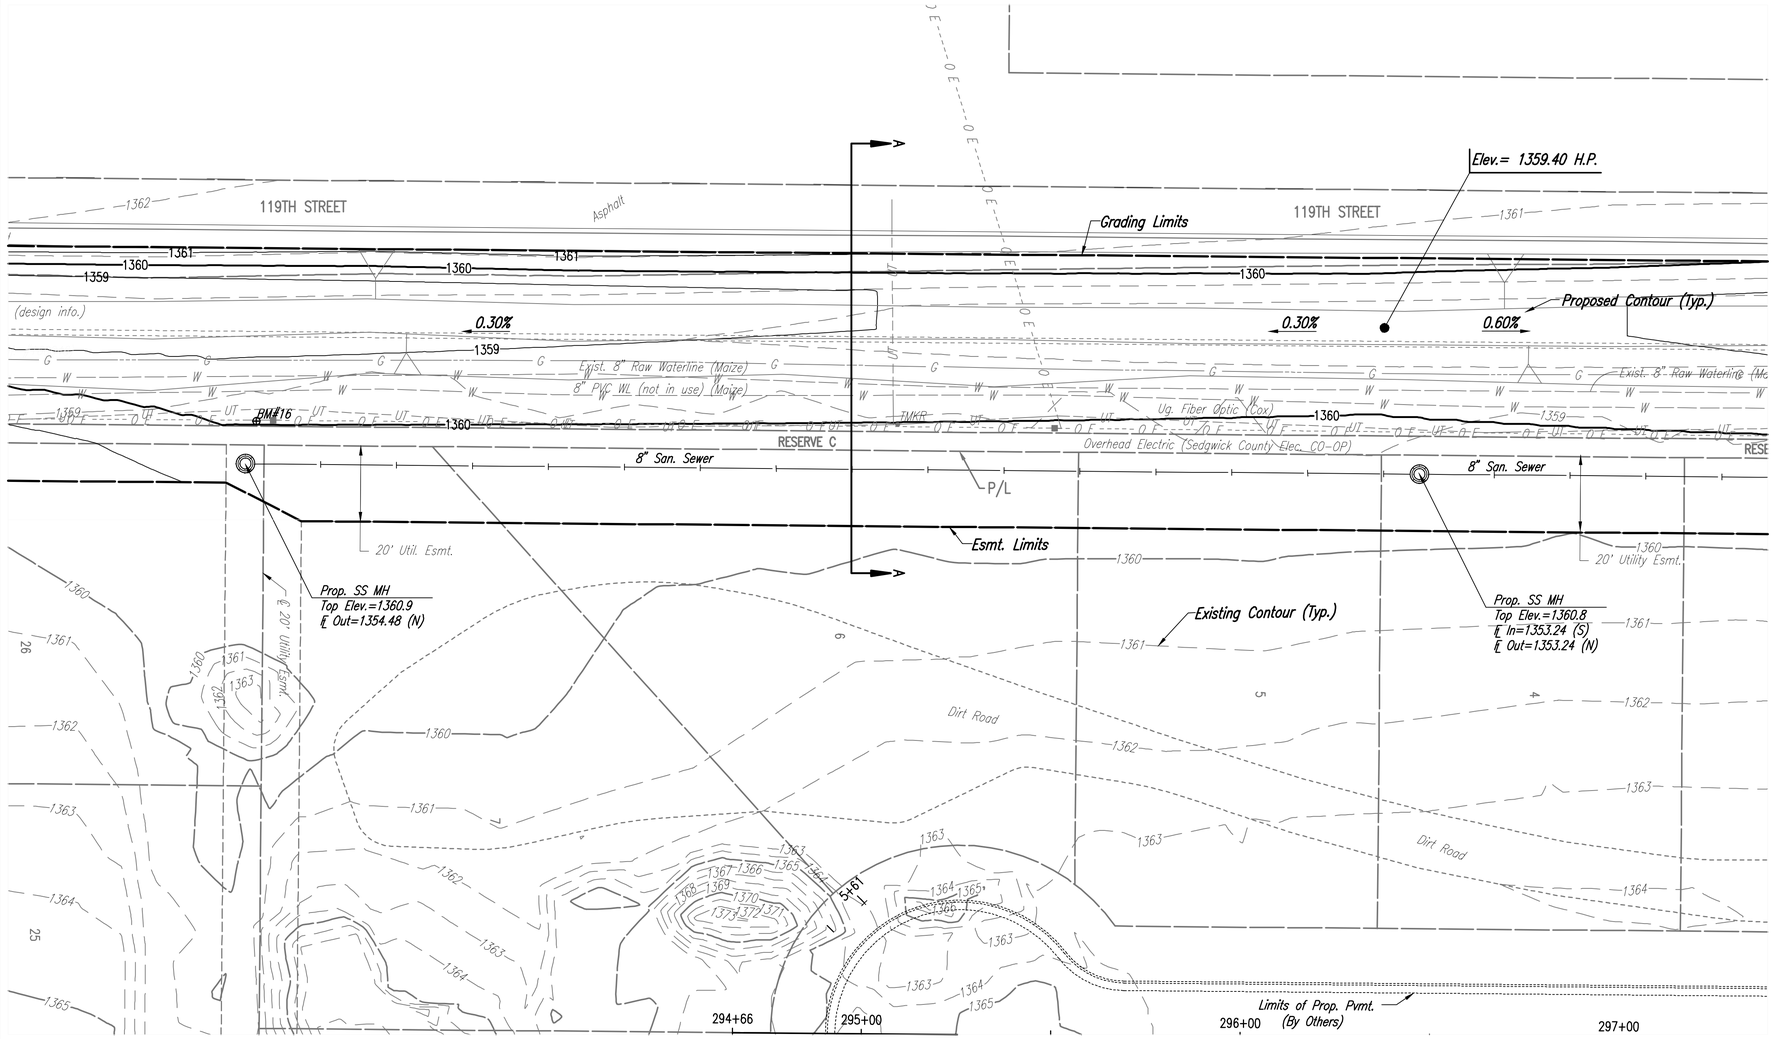

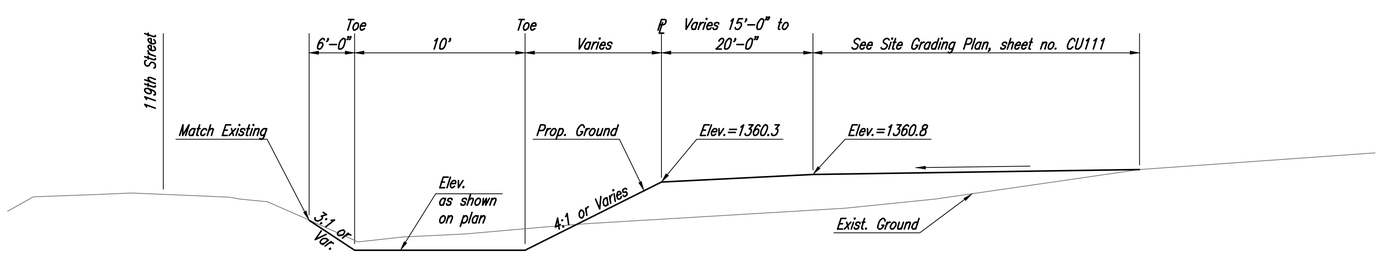

TYPICAL SECTION A-A (AREA 1)

SCALE:

0 20 40

LEGEND

- SILT FENCE
- DITCH CHECKS
- 1257 PROPOSED MAJOR CONTOUR
- 1250 PROPOSED MINOR CONTOUR
- 1380 EXISTING MAJOR CONTOUR
- 1381 EXISTING MINOR CONTOUR
- EASEMENT LINE
- AREA 1 GRADING LIMITS

CONTOUR INTERVAL: 1 FOOT

PEC
PROFESSIONAL ENGINEERING CONSULTANTS
303 SOUTH TOPEKA
WICHITA, KS 67202
316-262-2691 www.pec1.com

CITY OF WICHITA

JOSHUA A. GOLKA
LICENSED
24136
02/21/2020
KANSAS
PROFESSIONAL ENGINEER

STORM WATER DRAIN IMPROVEMENTS

TO SERVE

FONTANA 5TH - PHASE 2

GARY JANZEN, P.E. - CITY ENGINEER
CITY OF WICHITA PROJECT NO. 468-84589
OCA NO. 751602

Issue:

JOB NO.	35-190592-001-042
DATE	FEBRUARY 2020
PM	JAG
DESIGNED BY	JAG
DRAWN BY	KTD
CHECKED BY	CSB

GRADING PLAN - AREA 1

CU106

Saved 02-20-2020 3:00:04 PM by DUSTIN.BILLINGSLEY
Plot Scale 1:1 02-21-2020 1:27:16 PM by KURTIS.BEKAT
U:\Wichita-Civil\2019\190592\001\Mun\Drawings\190592-001-CU106