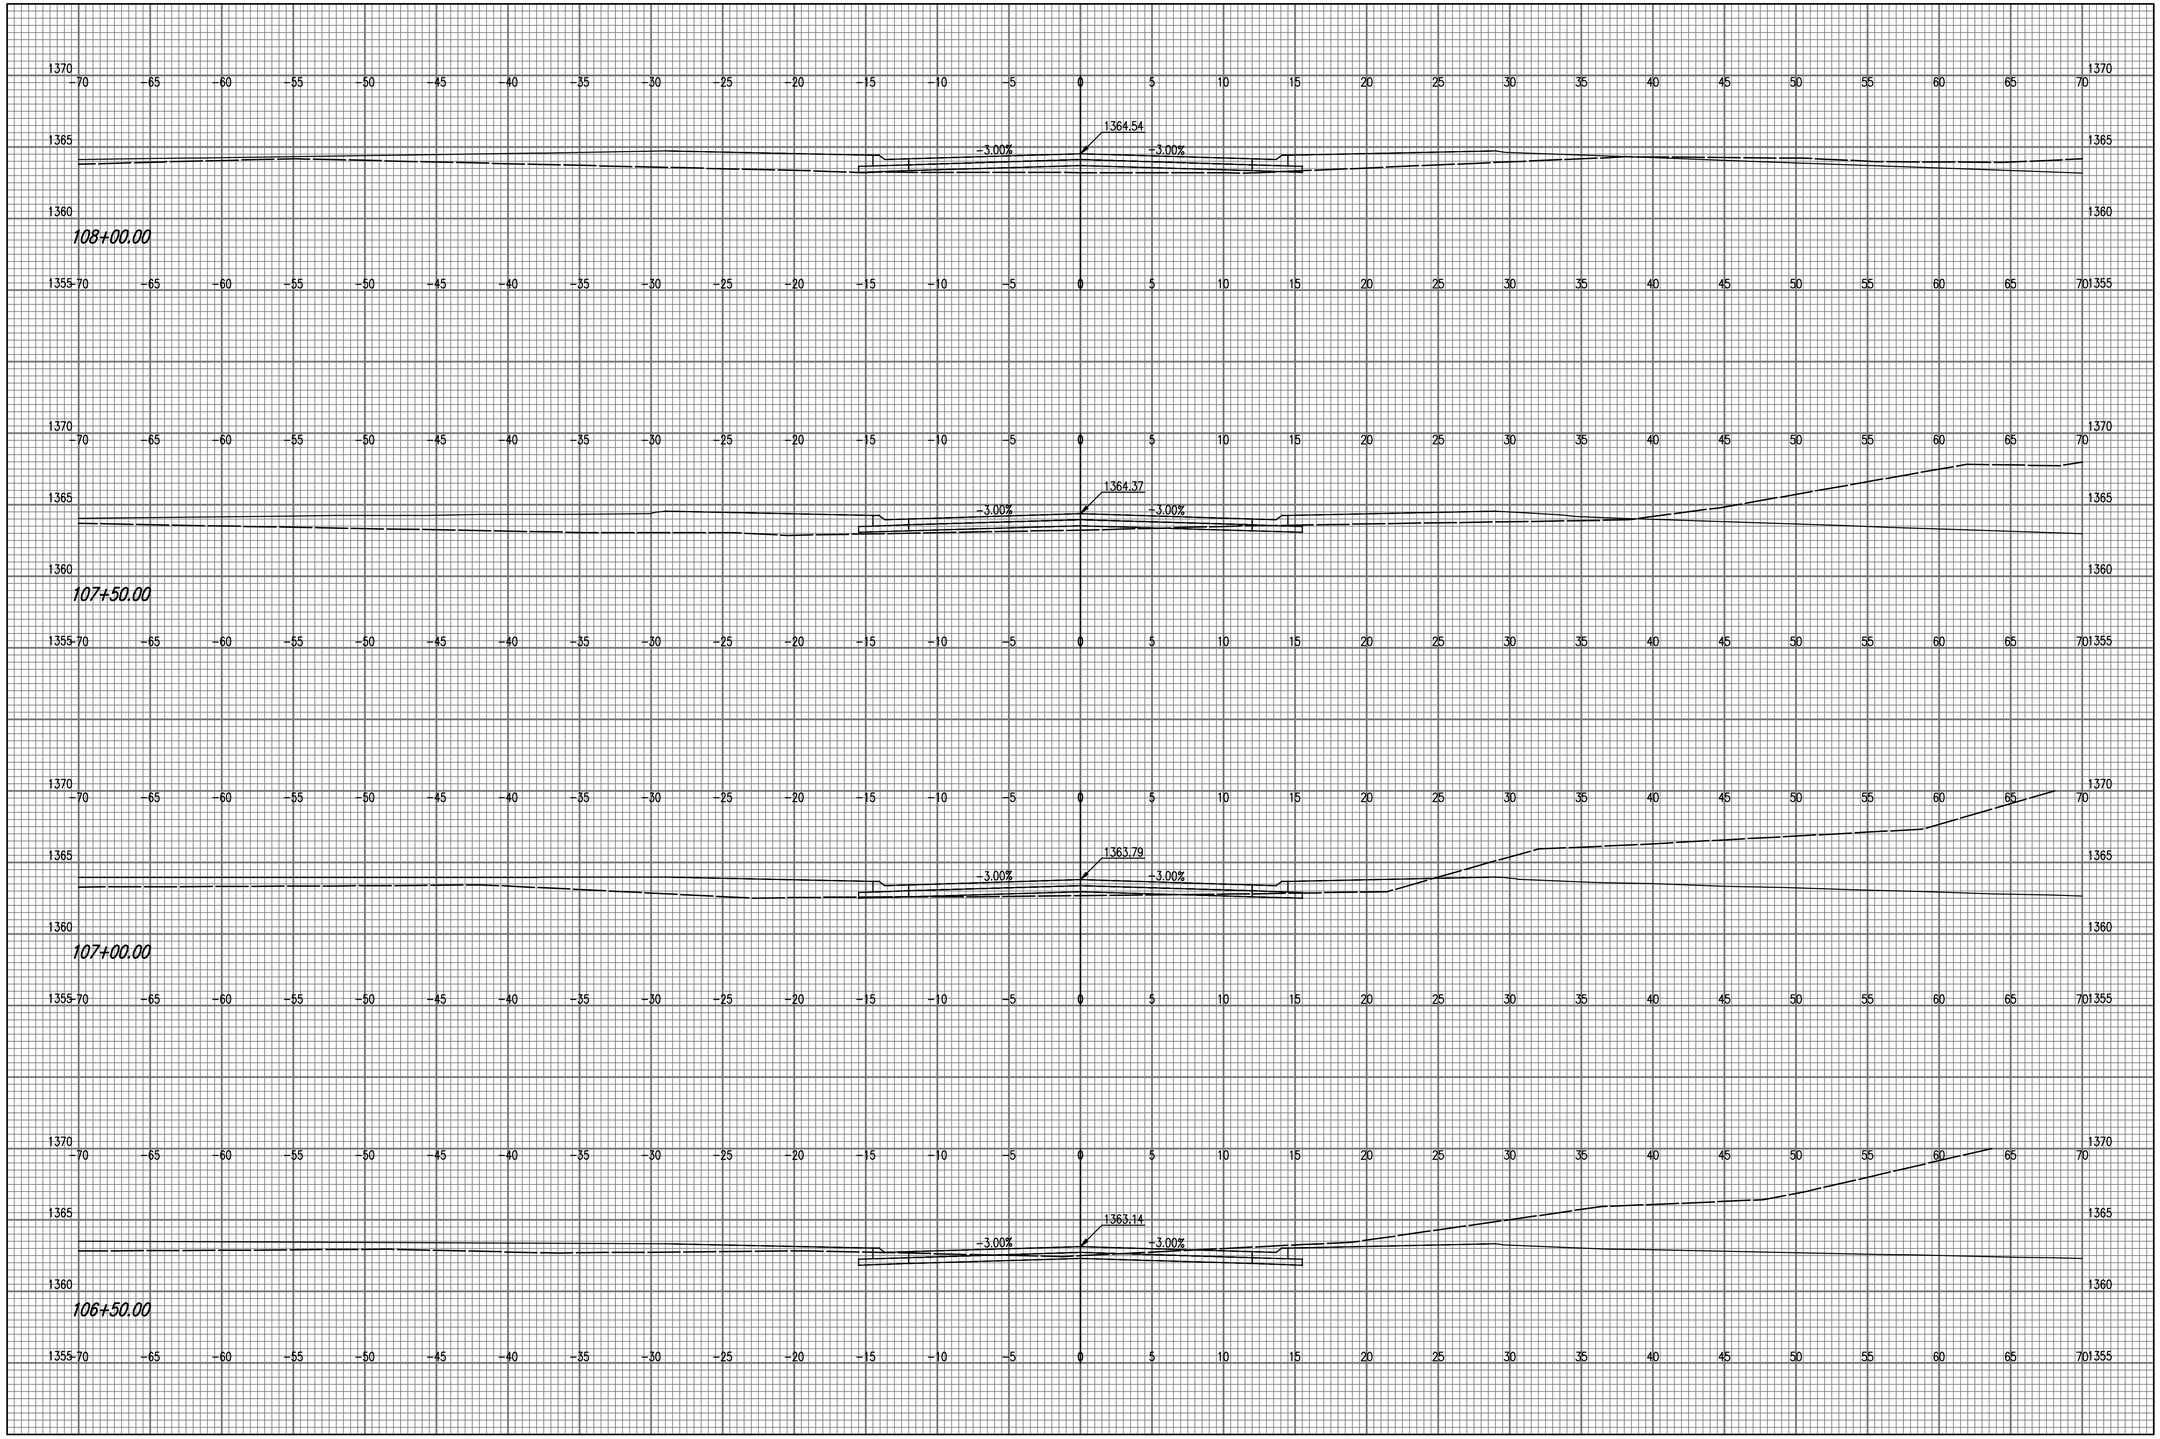

PEC
PROFESSIONAL ENGINEERING CONSULTANTS
303 SOUTH TOPEKA
WICHITA, KS 67202
316-262-2691 www.pec1.com

CITY OF WICHITA

AMY K. LUEKING
LICENSED
25131
02/21/2020
KANSAS
PROFESSIONAL ENGINEER

PAVING IMPROVEMENTS

TO SERVE

FONTANA 5TH - PHASE 2

GARY JANZEN, P.E. - CITY ENGINEER
CITY OF WICHITA PROJECT NO. 472-84802
OCA NO. 766486

Issue:

JOB NO.	190592-000
DATE	FEBRUARY 2020
PM	BMM
DESIGNED BY	AKL
DRAWN BY	BJS
CHECKED BY	RJS

CROSS SECTIONS-JUDITH

CP604
35 OF 42

FOR INFORMATION ONLY

Saved 02-12-2020 7:14:48 AM by BJS
Plot Scale 1:1 02-21-2020 11:43:34 AM by BJS
J:\Wichita-Civil\2019\190592\000\Main-Trans\Drawings\190592-000-35-CP604-CROSS SECTIONS-JUDITH