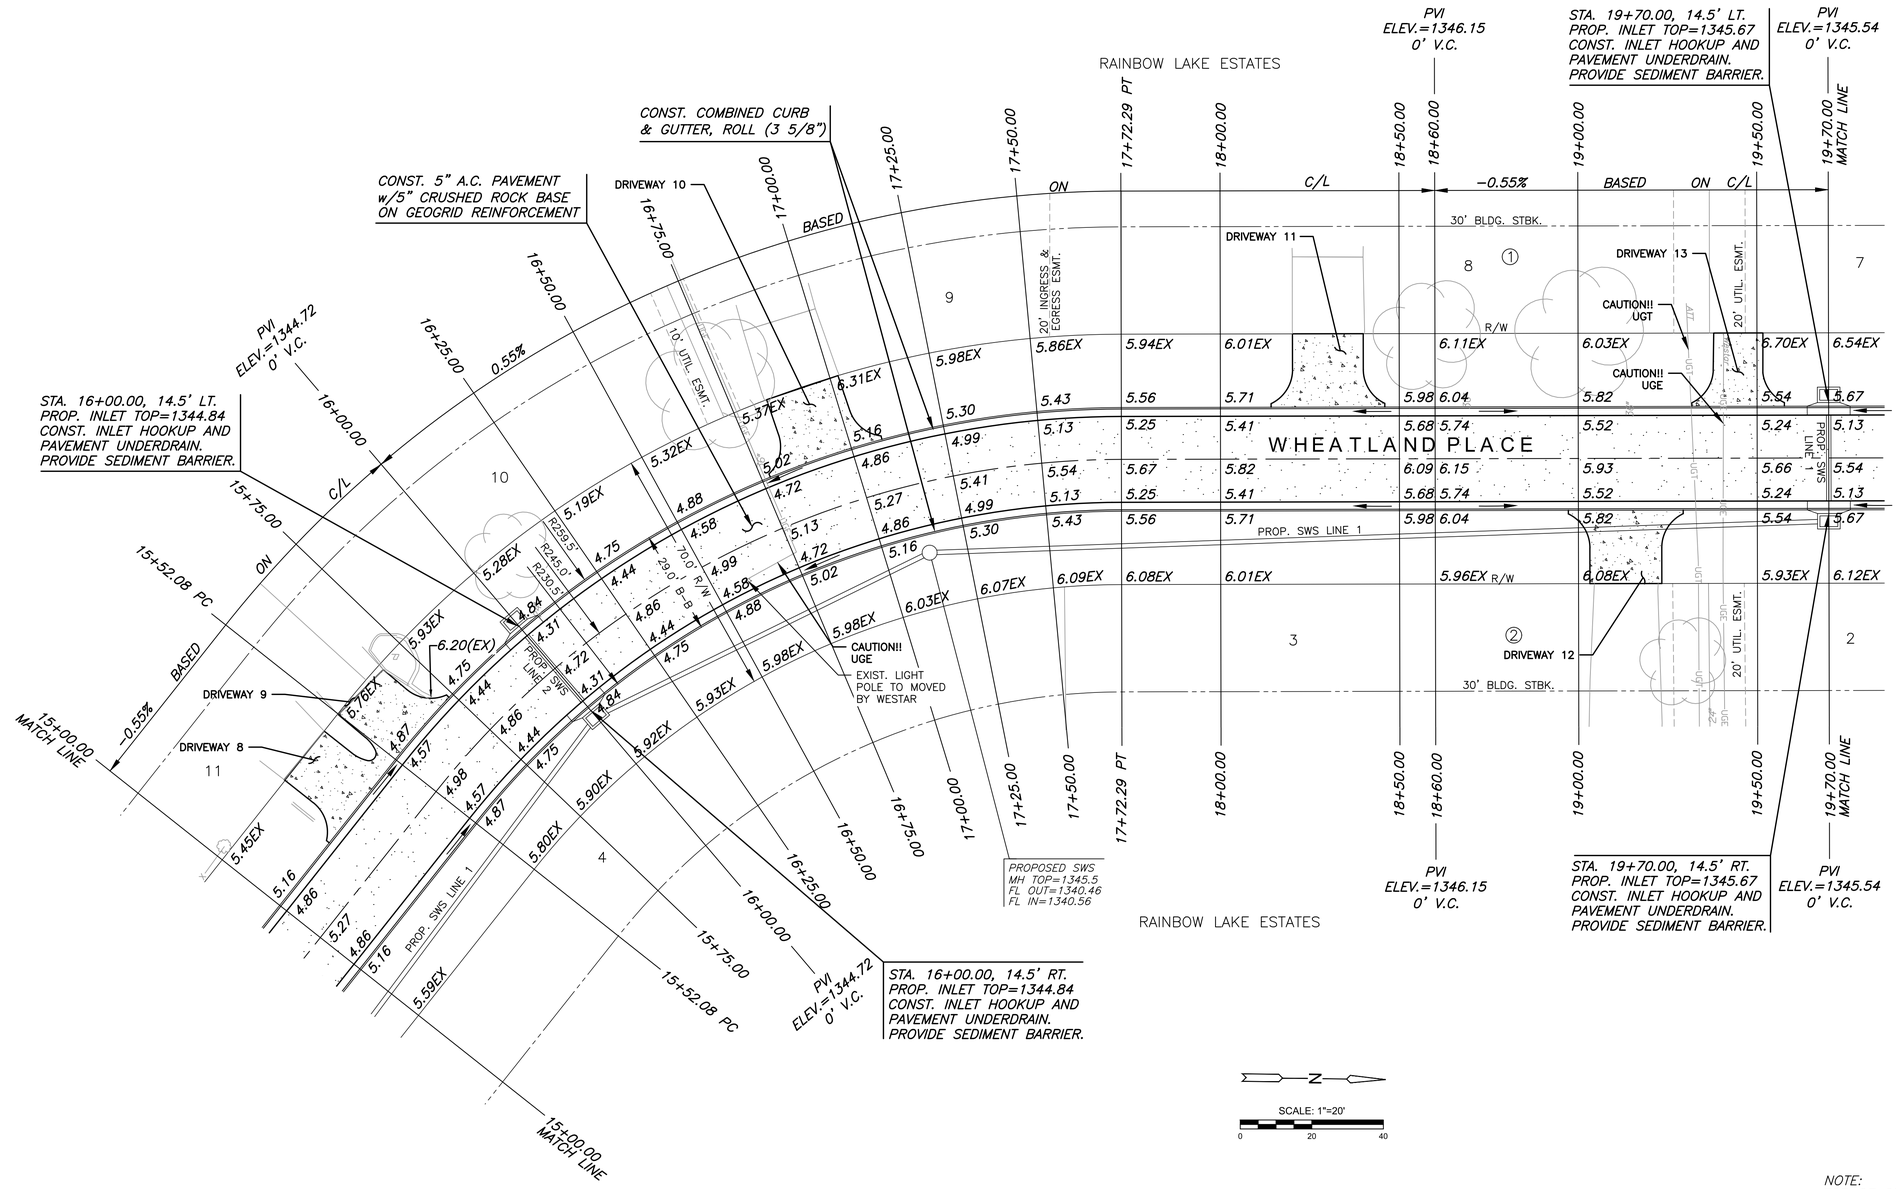


NOTE:
TOP OF CURB ELEVATIONS SHOWN ARE FOR ROLL CURB. CONSTRUCT CURB AND GUTTER AS NOTED.

MKEC
Wichita, KS • 316-684-9600

PAVING & INCIDENTAL DRAINAGE FOR
**WHEATLAND PLACE**
WICHITA, KANSAS

©2019
MKEC Engineering
All Rights Reserved
www.mkec.com
These drawings and their contents, including, but not limited to, all concepts, designs, & ideas are the exclusive property of MKEC Engineering (MKEC), and may not be used or reproduced in any way without the express consent of MKEC.

PAVING PLAN 2

| | |
|---|---|
| PROJECT NO. | 472-2019-085544 |
| DATE | AUG. 2019 |
| SCALE | 1"=20' |

| DESIGNED | DRAWN | CHECKED |
|---|---|---|
| CRM | CRM | KA |

| NO. | REVISION | DATE |
|---|---|---|

SHEET NO.
8 OF 43

PLOTTED: Saturday, August 03, 2019 @ 12:32PM

J:\PROJECTS\2019\910483_COW_WHEATLAND_PLACE_XXXXXX CAD\SHTS\05 CIVIL\PAV\190483_05_S201.DWG