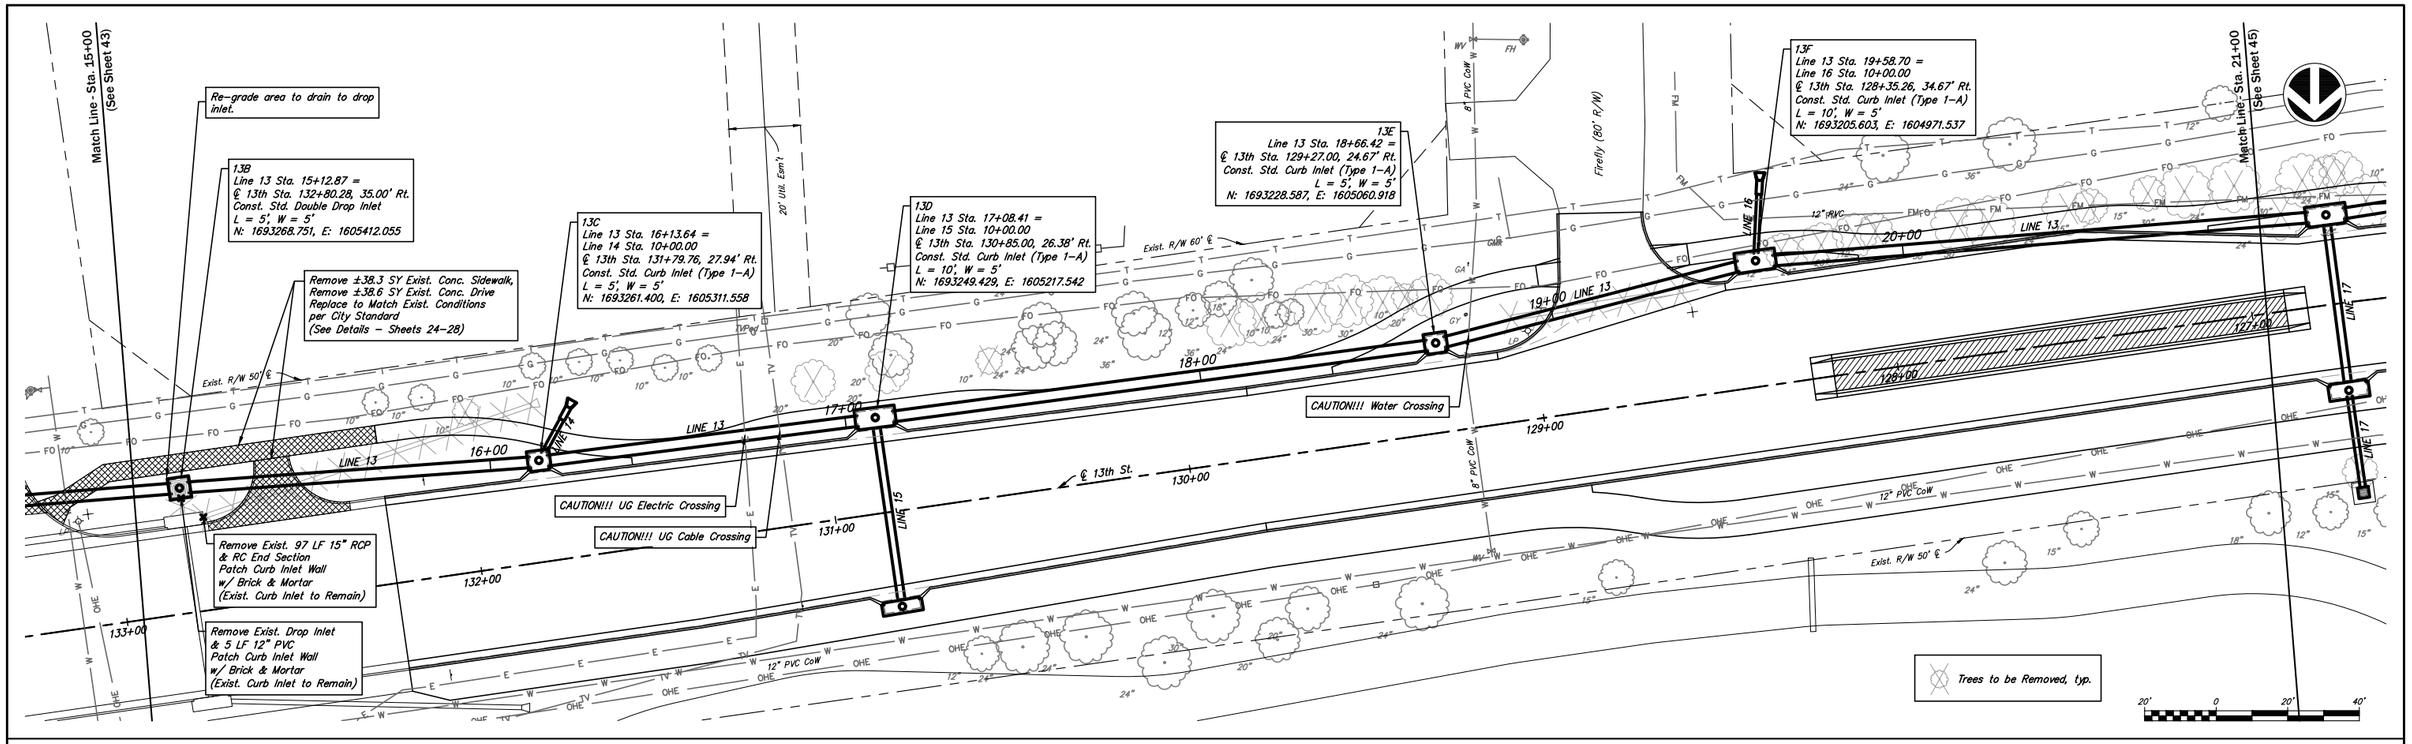

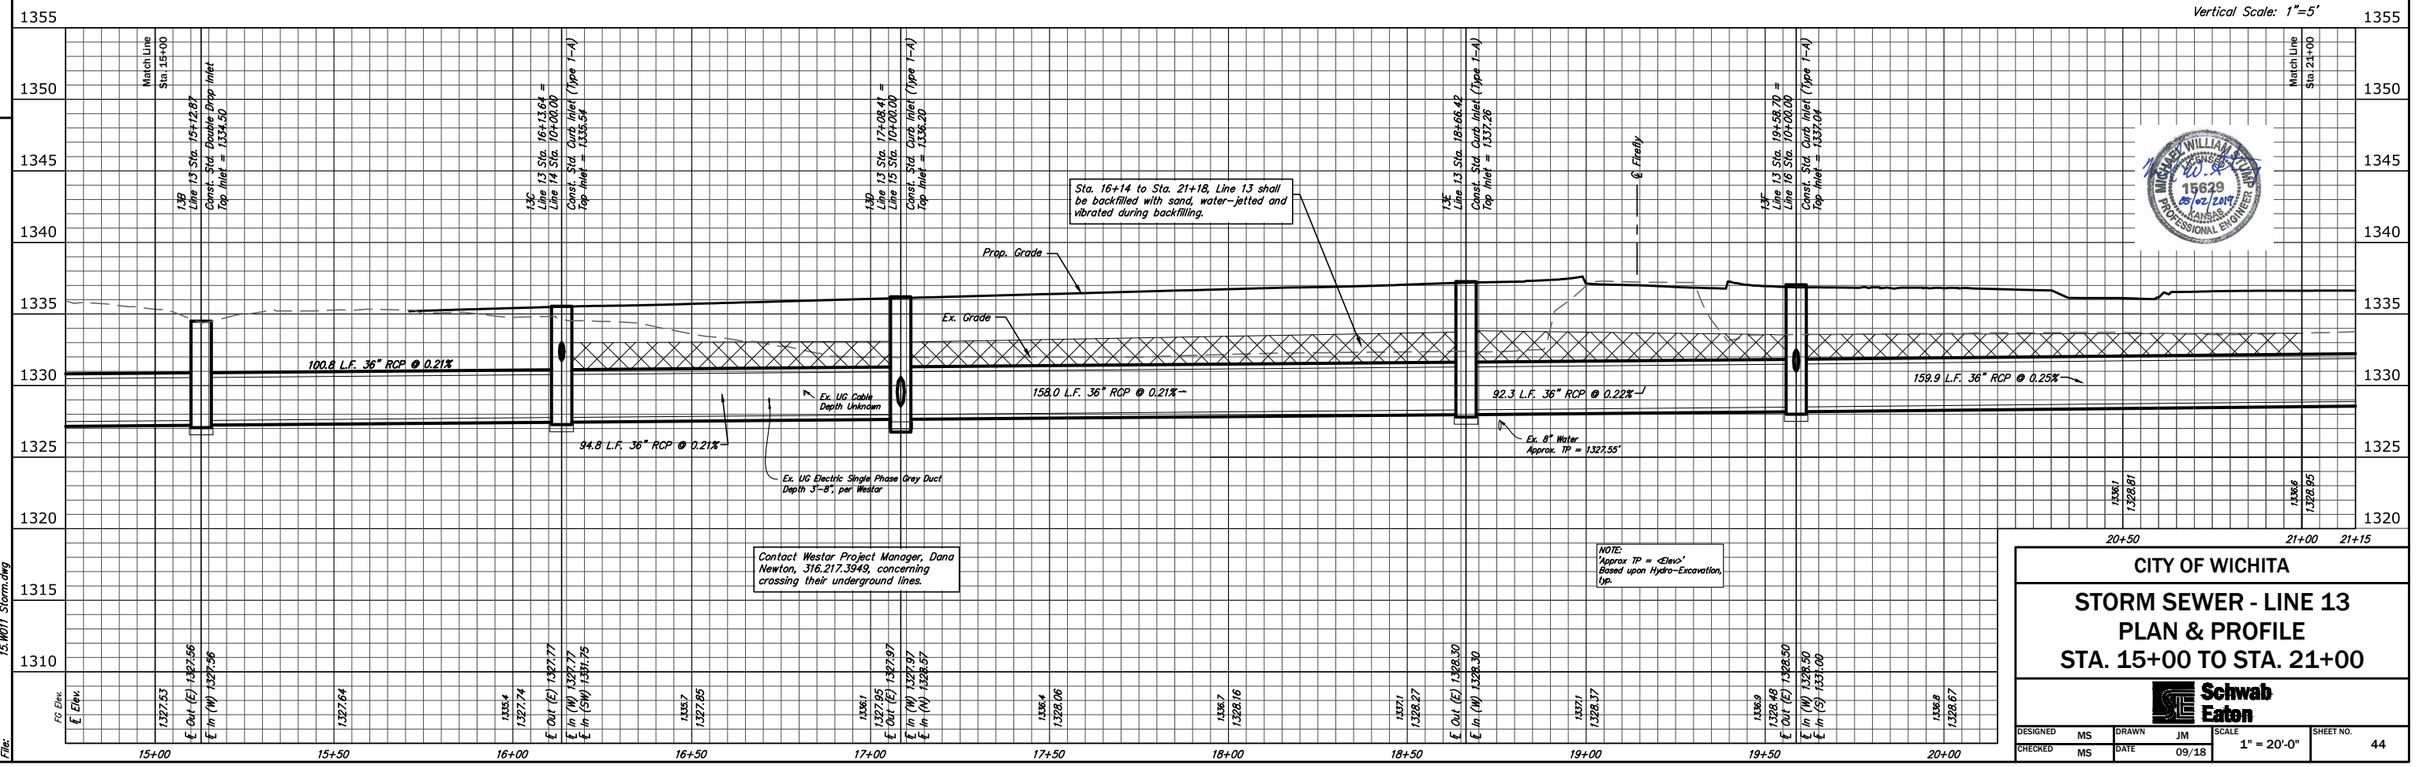

Drawn By: Schwab–Eaton, P.A.
Plotted: 5/3/2019 1:51 PM
File: 15.W011 Storm.dwg

CITY OF WICHITA

STORM SEWER - LINE 13
PLAN & PROFILE
STA. 15+00 TO STA. 21+00

Schwab Eaton

DESIGNED	MS	DRAWN	JM	SCALE	1" = 20'-0"	SHEET NO.	44
CHECKED	MS	DATE	09/18				