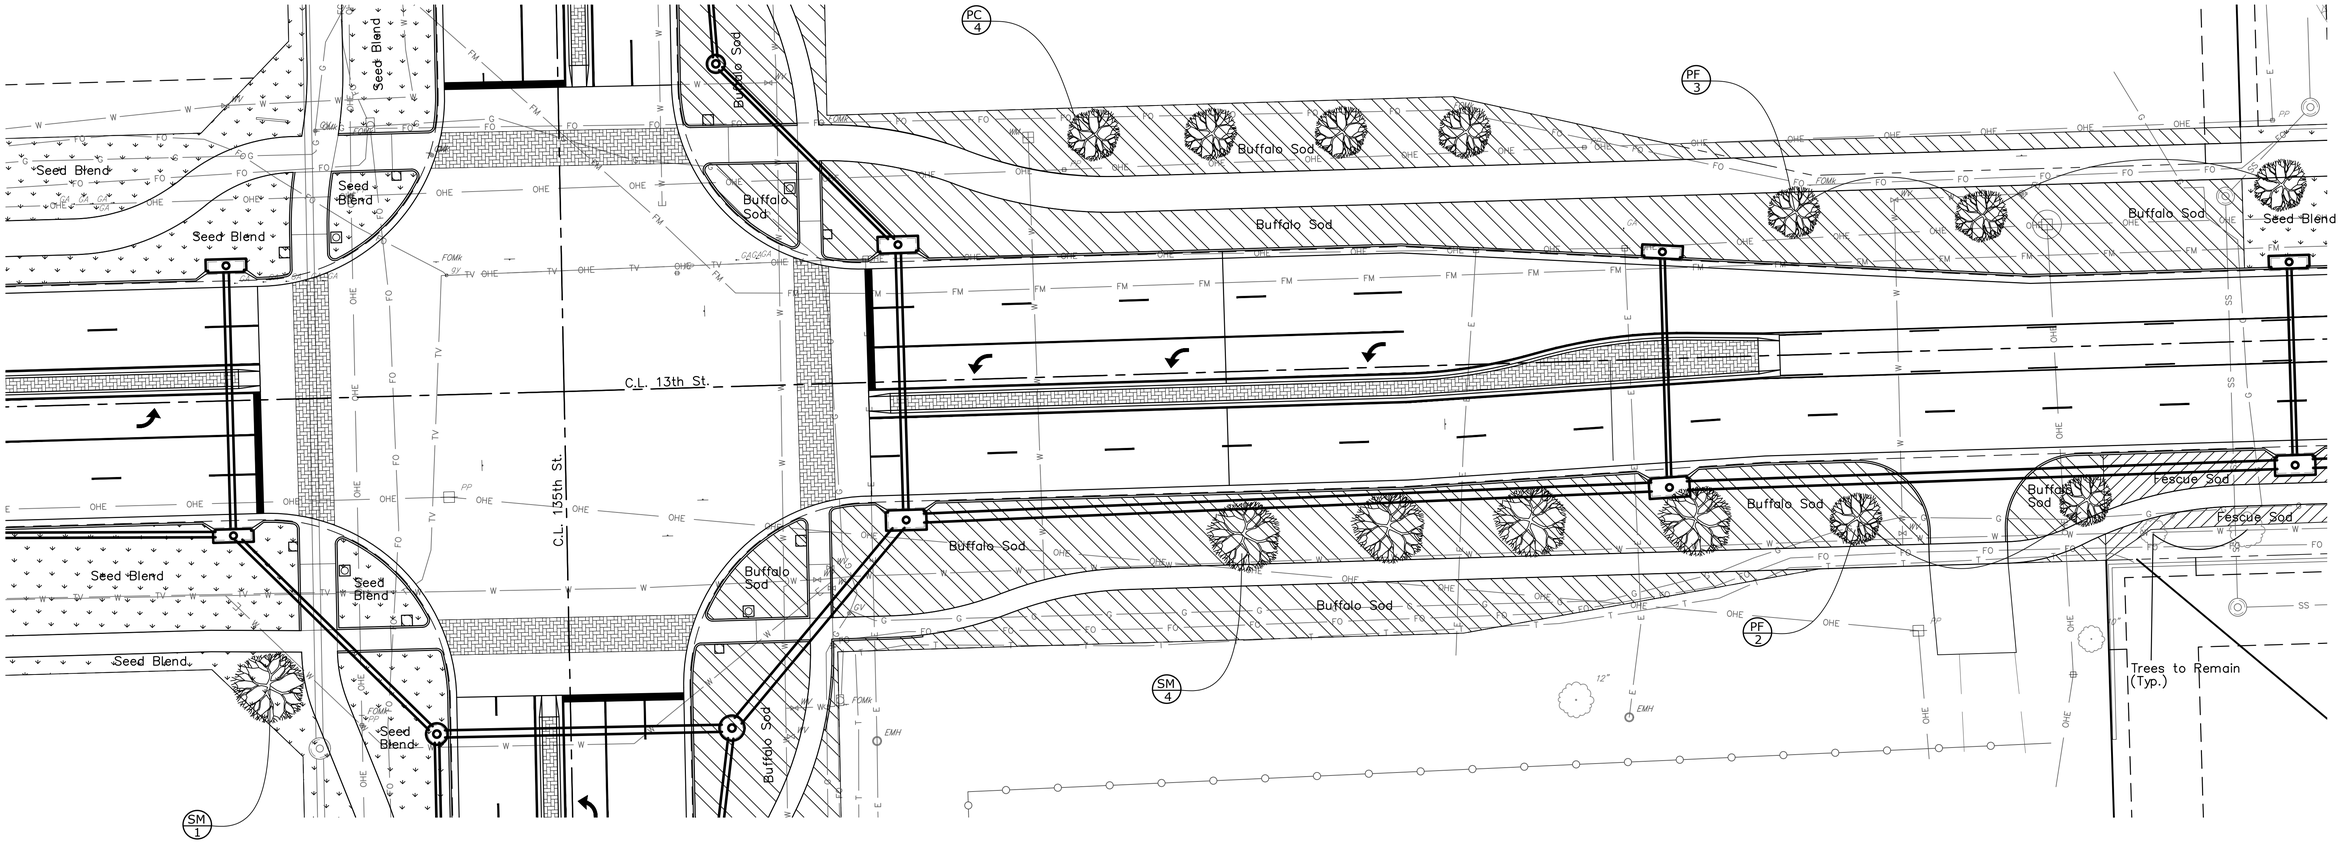

Drawn By:	Schwab-Eaton, P.A.
Plotted:	5/31/2019 1:56 PM
File:	15.W011 Landscape.dwg

CITY OF WICHITA

LANDSCAPE PLAN
13th Street North
Sta. 98+50 to Sta. 104+80

Schwab Eaton

DESIGNED	MS	DRAWN	MS	SCALE	SHEET NO.
CHECKED	MS	DATE	09/18	1" = 20'-0"	65