96+50.00

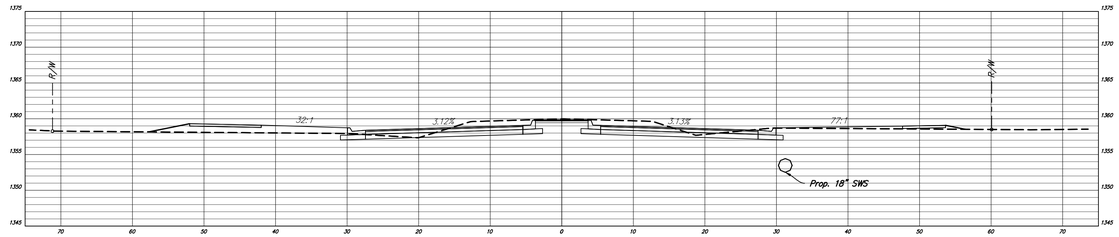

95+83.29

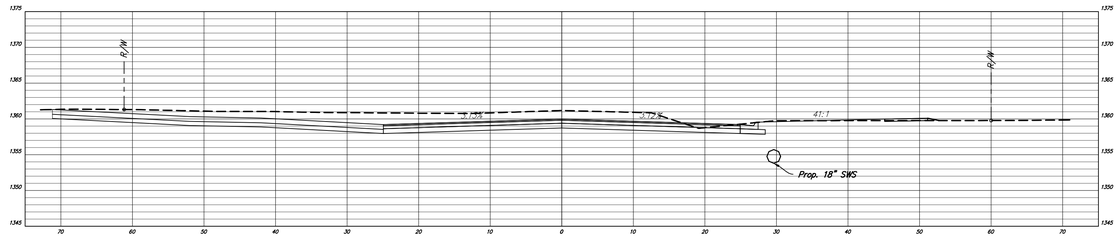

95+50.00

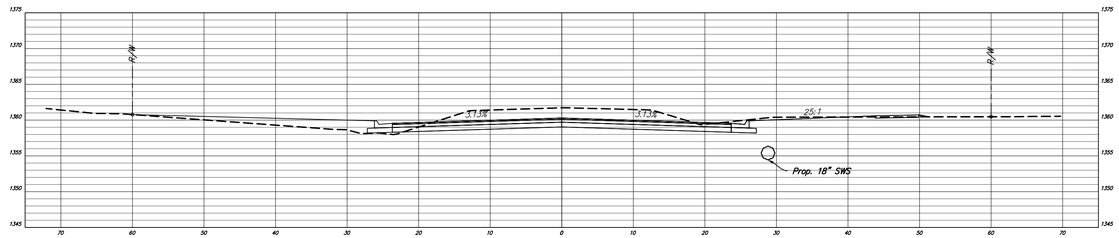

95+00.00

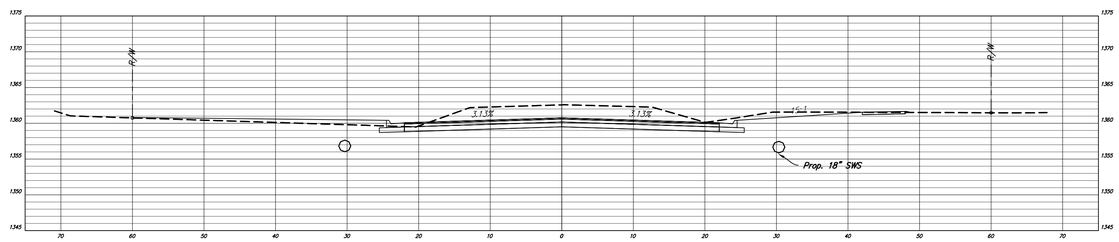

94+50.00

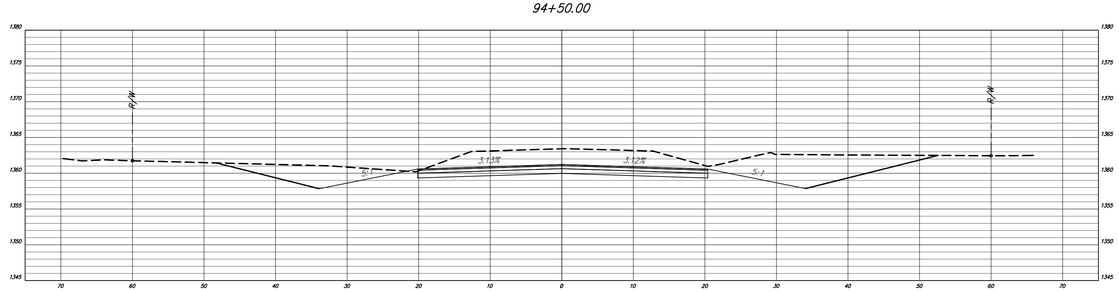

Drawn By: Schwab-Eaton, P.A.
Plotted: 5/3/2019 2:02 PM
File: 15.W011_X_Sections.dwg

CITY OF WICHITA

13TH STREET NORTH CROSS SECTIONS

Schwab Eaton

DESIGNED	MS	DRAWN	JM	SCALE	SHEET NO.
CHECKED	MS	DATE	09/18	1" = 10'-0"	95