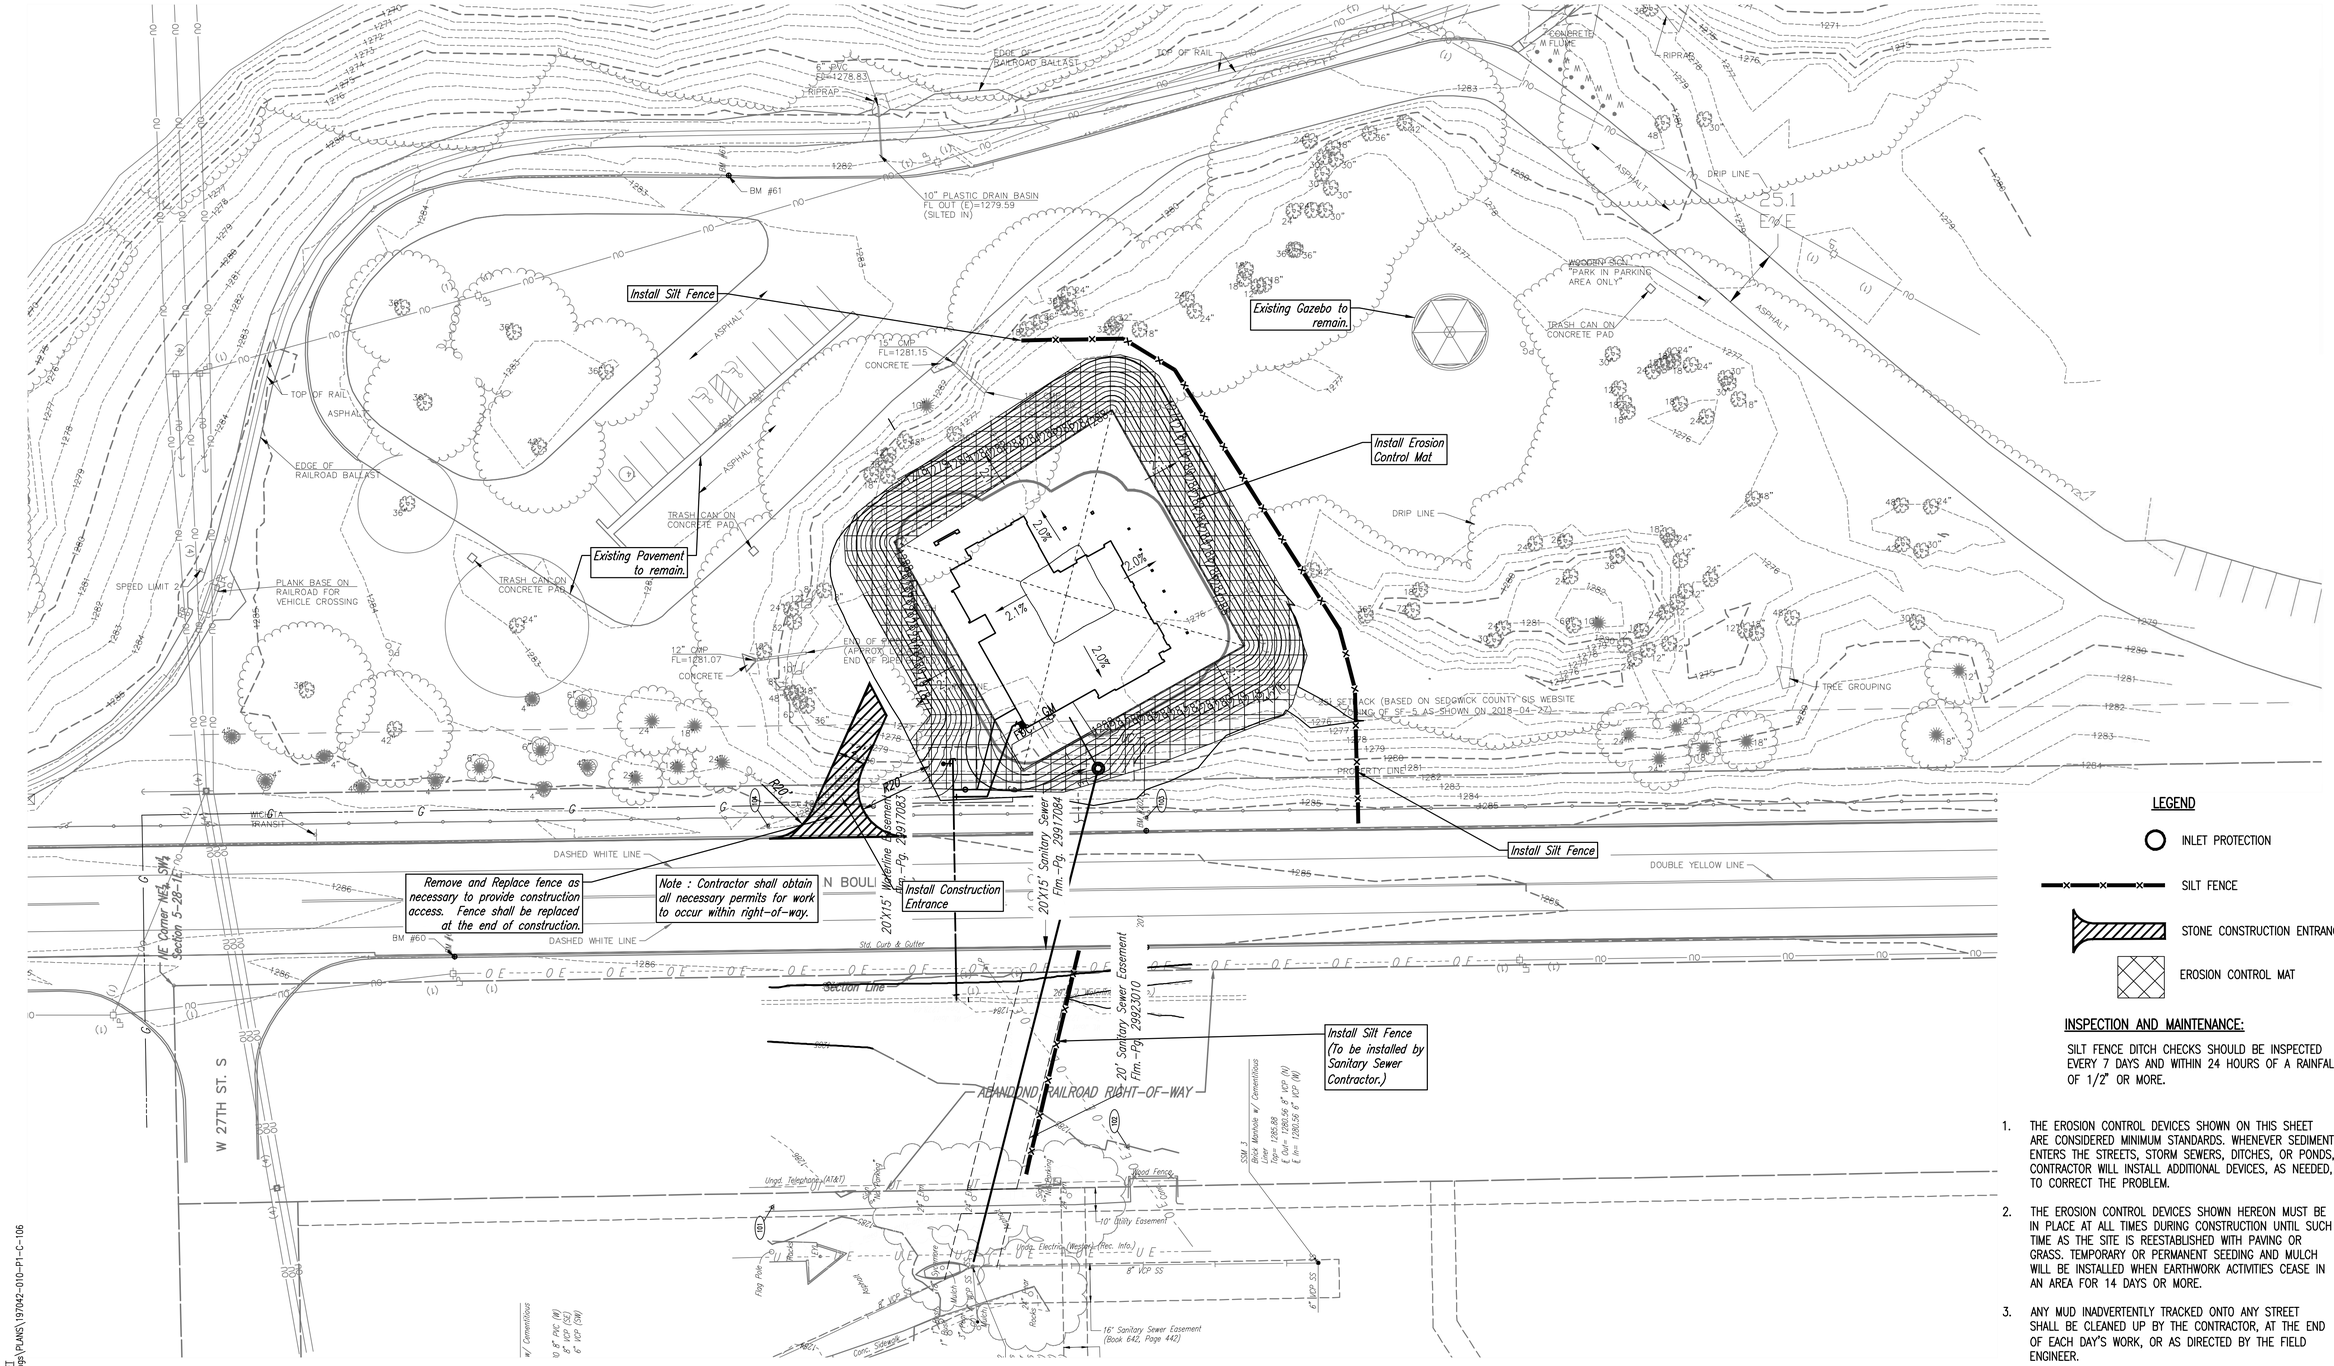

REFER TO GEOTECHNICAL ENGINEERING REPORT, PERFORMED BY TERRACON CONSULTANTS, PROJECT NUMBER 1195039, DATED APRIL 1, 2019 FOR REQUIREMENTS OF FILL FOR PRELOADING THE FUTURE BUILDING PAD.

PHASE 1 EROSION CONTROL PLAN

1" = 20'

0 20 40

SCALE IN FEET

SEE SHEET C-503(P2) & C-504(P2) FOR EROSION CONTROL DETAILS.

LEGEND

- INLET PROTECTION
- SILT FENCE
- STONE CONSTRUCTION ENTRANCE
- EROSION CONTROL MAT

INSPECTION AND MAINTENANCE:

SILT FENCE DITCH CHECKS SHOULD BE INSPECTED EVERY 7 DAYS AND WITHIN 24 HOURS OF A RAINFALL OF 1/2" OR MORE.

1. THE EROSION CONTROL DEVICES SHOWN ON THIS SHEET ARE CONSIDERED MINIMUM STANDARDS. WHENEVER SEDIMENT ENTERS THE STREETS, STORM SEWERS, DITCHES, OR PONDS, CONTRACTOR WILL INSTALL ADDITIONAL DEVICES, AS NEEDED, TO CORRECT THE PROBLEM.
2. THE EROSION CONTROL DEVICES SHOWN HEREON MUST BE IN PLACE AT ALL TIMES DURING CONSTRUCTION UNTIL SUCH TIME AS THE SITE IS REESTABLISHED WITH PAVING OR GRASS. TEMPORARY OR PERMANENT SEEDING AND MULCH WILL BE INSTALLED WHEN EARTHWORK ACTIVITIES CEASE IN AN AREA FOR 14 DAYS OR MORE.
3. ANY MUD INADVERTENTLY TRACKED ONTO ANY STREET SHALL BE CLEANED UP BY THE CONTRACTOR, AT THE END OF EACH DAY'S WORK, OR AS DIRECTED BY THE FIELD ENGINEER.
4. CONTRACTOR TO FURNISH A TRUCK WASH-OUT PIT TO BE PLACED AT A CONVENIENT LOCATION THAT DOES NOT CONFLICT WITH CONSTRUCTION. CONTRACTOR SHALL CLEAN OUT AND BACKFILL PIT PRIOR TO FINAL INSPECTION. LOCATION SHALL BE APPROVED BY THE FIELD ENGINEER.
5. SEE EROSION CONTROL DETAILS: C-503, C-504

1 ENTIRE SHEET RE-ISSUED

PEC
PROFESSIONAL ENGINEERING CONSULTANTS, P.A.
303 SOUTH TOPEKA WICHITA, KS 67202
316-262-2691 www.pec1.com

SPANGENBERG PHILLIPS TICE ARCHITECTURE
121 N Mead Ste 201 Wichita KS 67202
T 316.267.4002 F 316.267.1509
www.sptarchitecture.com

NICHOLAS L. STAHL LICENSED LANDSCAPE ARCHITECT KANSAS

WATSON PARK EVENT CENTER

3022 S MCLEAN BLVD, WICHITA, KS 67217

1 CITY REVIEW COMMENTS

FOR CONSTRUCTION

30 MARCH 20

C-106(P1)

Saved 03-26-2020 1:56:15 PM by RFT
Plot Scale 1:1 03-30-2020 4:33:17 PM by RFT
U:\Wichita-Civil\2019\197042\010\Main\Drawings\PLANS\197042-010-P1-C-106