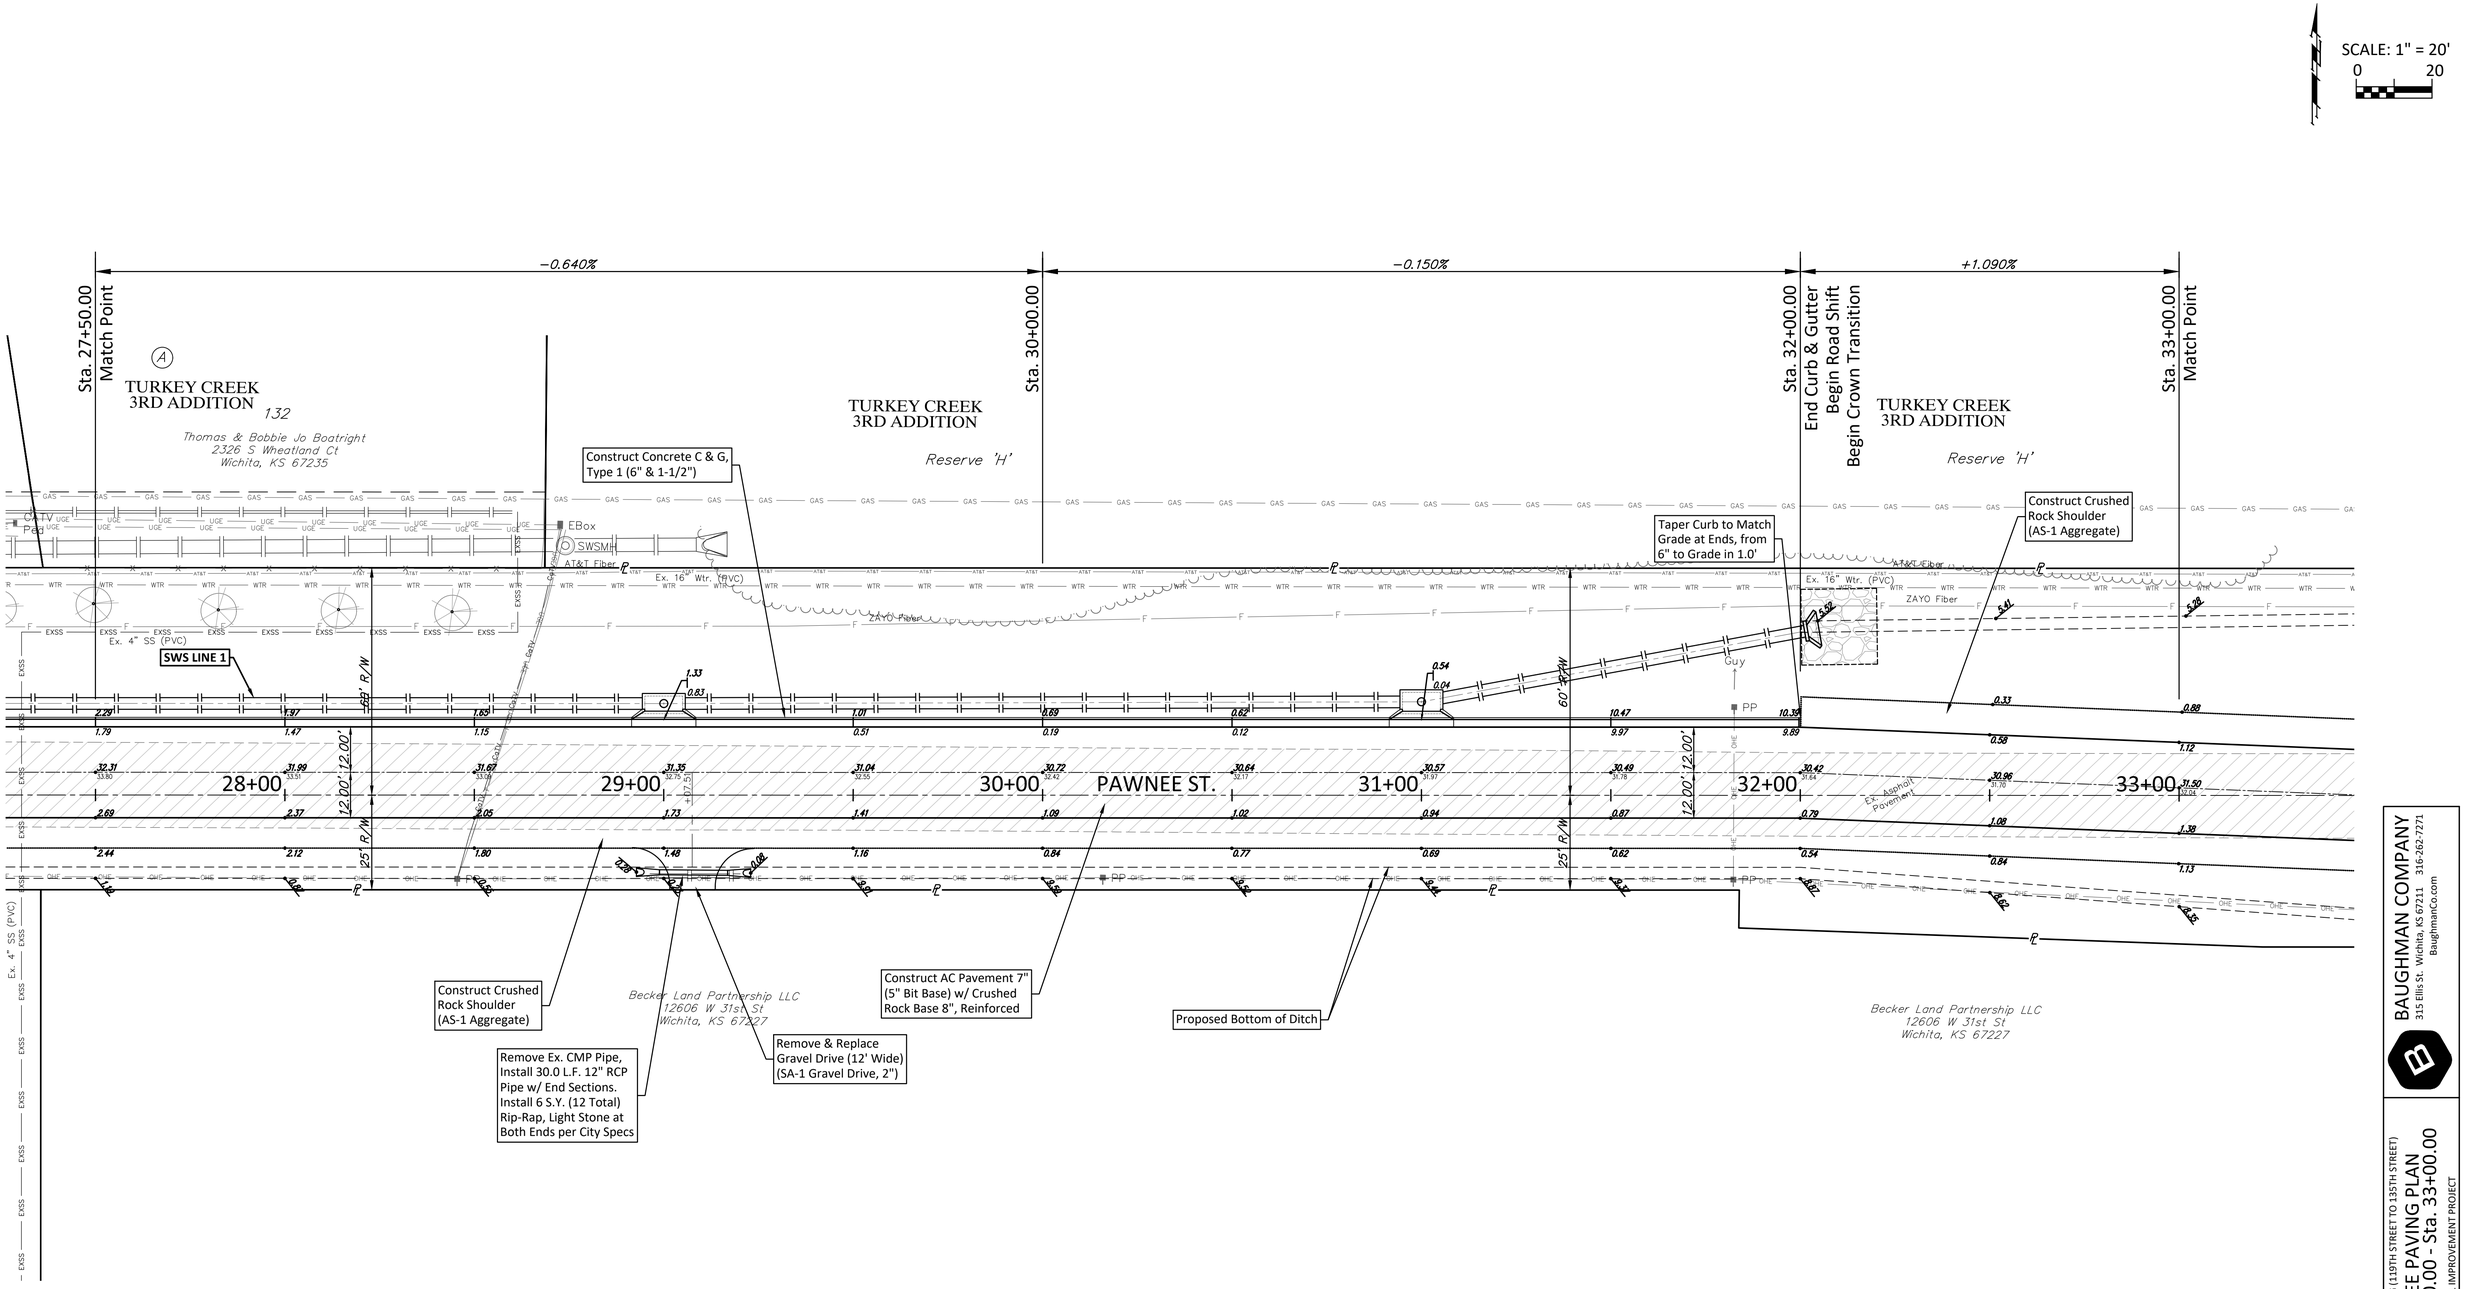

REMOVAL OF EX. STRUCTURES*		
ITEMS	STA.	SIDE
Pipe & End Sections	29+00	Rt.

*FOR INFORMATION ONLY (Contractor to Bid as needed)

NOTE: Pipe Measured to Nose of End Sections. End Sections to be Subsidiary to Pipe Quantity.

NOTE: Pvmt., Curb & Gutter, Drive and Sidewalk REMOVAL

BAUGHMAN COMPANY
315 Ellis St. Wichita, KS 67211 316-262-7271
BaughmanCo.com

PAWNEE PAVING (119TH STREET TO 135TH STREET)

PAWNEE PAVING PLAN
Sta. 27+50.00 - Sta. 33+00.00

CAPITAL IMPROVEMENT PROJECT

PROJECT NUMBER: 472-2019-08556
INTERNAL NUMBER: 19-07-E316
DESIGN: LP
DRAWN: LP
DATE: Feb, 2020

File: E:\PROJECTS\PAWNEE_119TH-135TH\19-07-E316\CAD DRAWINGS\BASE.DWG