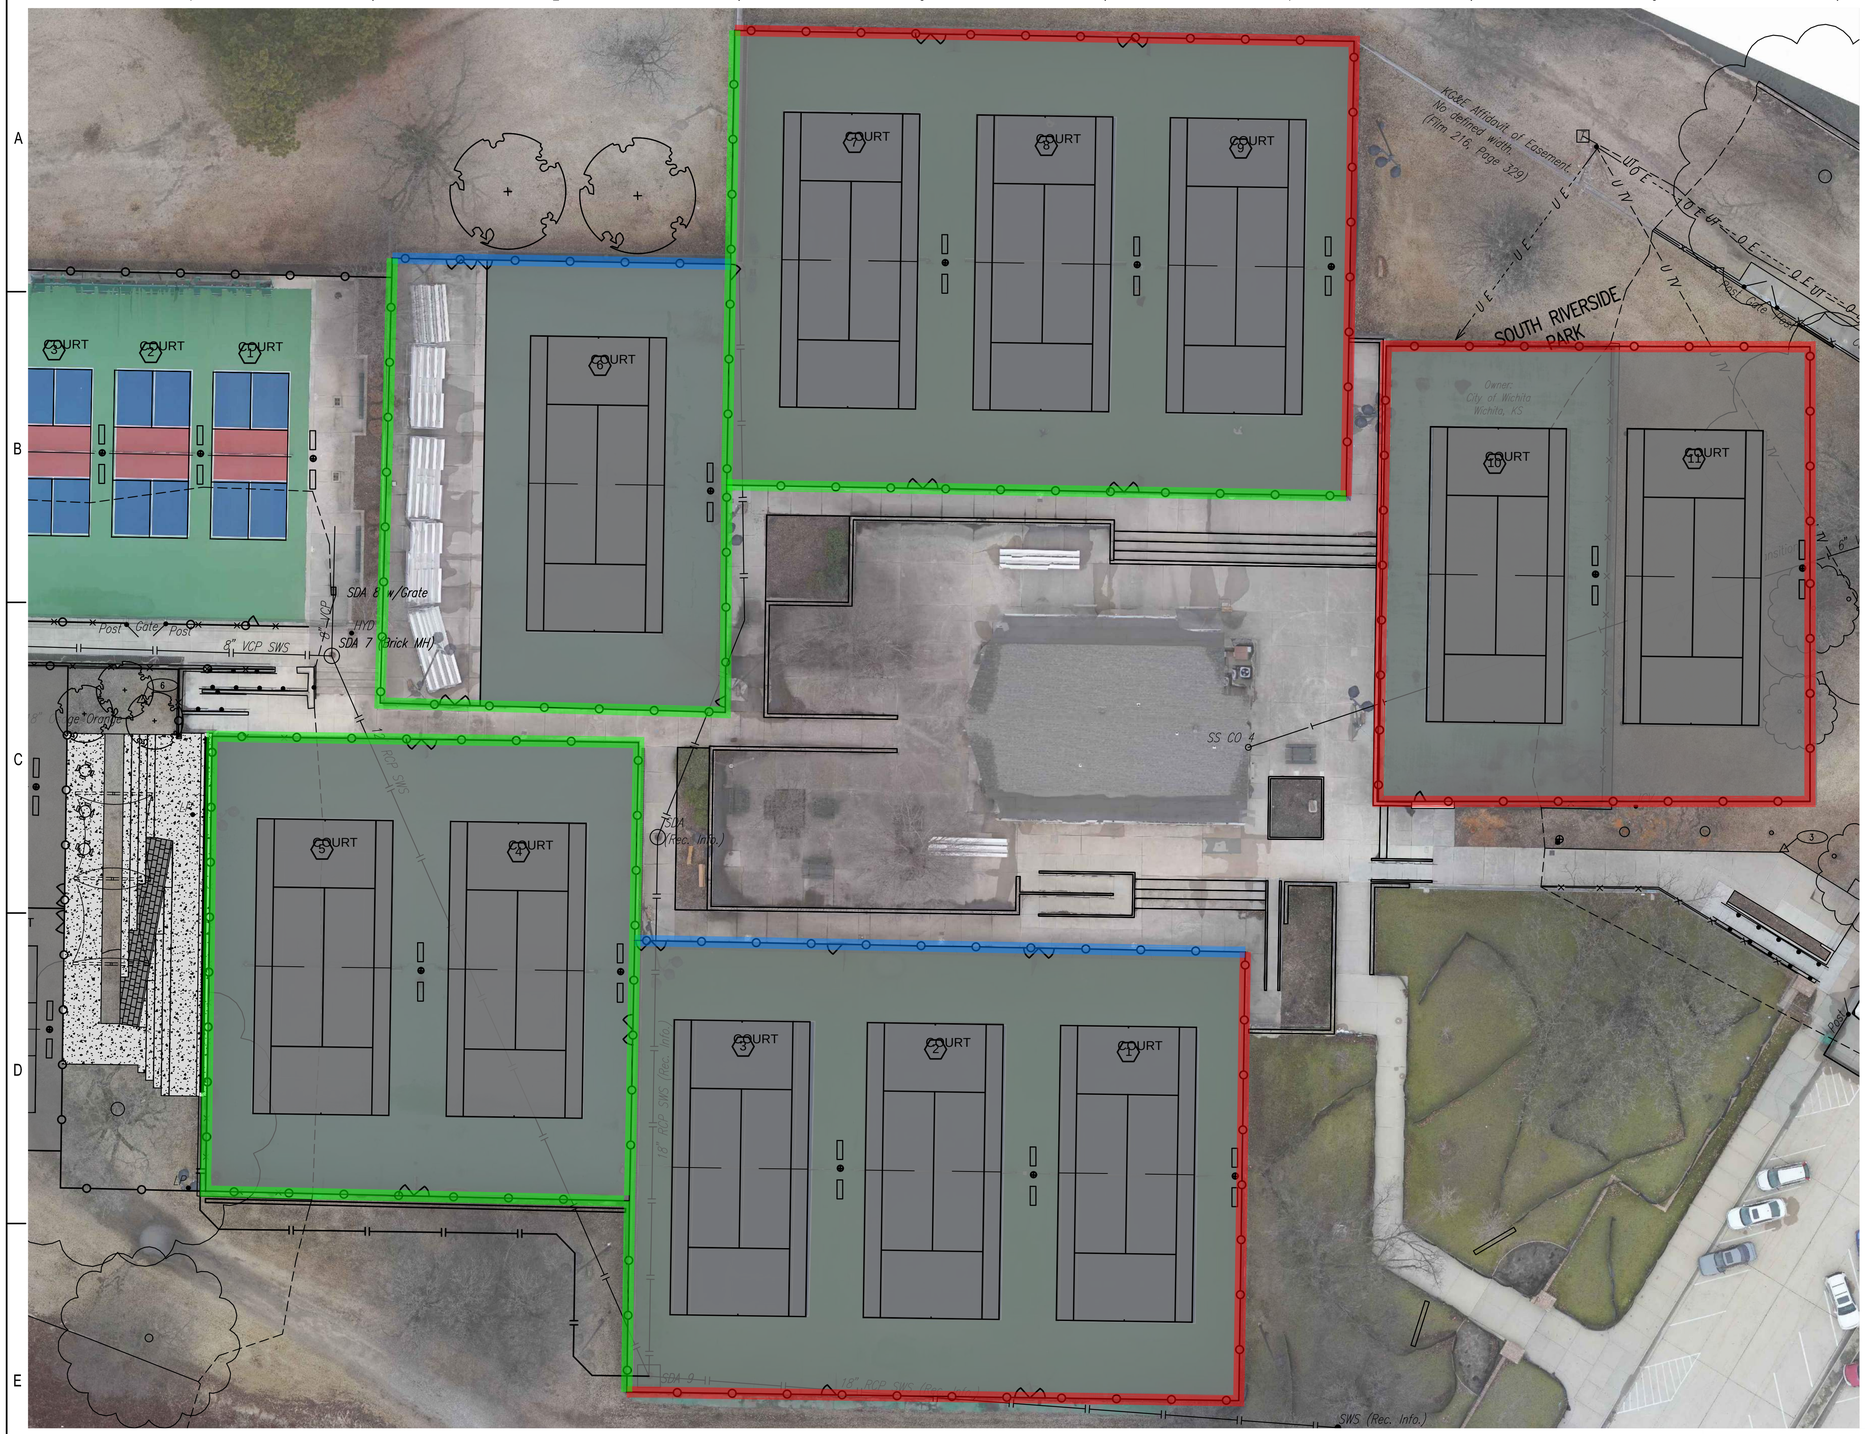

1 FENCE PLAN
1" = 50'

0 20 40
SCALE IN FEET

NOTES:

1. **TENNIS COURTS 1, 2, 3, 7, 8, 9** - EXISTING COURTS ARE ASPHALT. REMOVE AND REPLACE PAVEMENT WITH POST TENSIONED CONCRETE.
2. **TENNIS COURTS 4, 5, 6** - EXISTING COURTS ARE ASPHALT ON POST TENSIONED CONCRETE. THE INTENT IS TO MILL AND OVERLAY 1 ½" OF EXISTING ASPHALT SURFACE COURSE, AND MILL FULL DEPTH WHERE CRACKS ARE OCCURRING.
3. **TENNIS COURTS 10, 11, 12, 13** - ARE NEW POST-TENSIONED CONCRETE.
4. **PICKLEBALL COURTS 1, 2, 3** - ARE EXISTING AND REMAIN UNCHANGED. ONLY ADDITION IS LIGHTING.
5. **PICKLEBALL COURTS 4, 5, 6, 7, 8, 9** - ARE NEW POST-TENSIONED CONCRETE
6. GENERAL CONTRACTOR TO COORDINATE WITH CITY ARBORISTS. CITY WILL PROVIDE SELECTIVE PRUNING OF BRANCH AND ROOT PRUNING. GENERAL CONTRACTOR AND ANY SUBS SHALL NOT TOUCH THE TREES.
7. ANY EXISTING POSTS AND/OR FABRIC TO REMAIN SHALL BE RE-COATED WITH ELECTRO COAT PROCESS.

LEGEND

- FENCE
- EXISTING POSTS AND FABRIC TO REMAIN
- REUSE POSTS/NEW FABRIC
- NEW FENCE - POST AND FABRIC

PEC
PROFESSIONAL ENGINEERING CONSULTANTS
303 SOUTH TOPEKA
WICHITA, KS 67202
316-262-2691 www.pec1.com

CITY OF WICHITA

NICHOLAS L. STAAB LICENSED 7/8 05/12/2020 KANSAS LANDSCAPE ARCHITECT

RALPH WULZ RIVERSIDE TENNIS CENTER

551 NIMS STREET NORTH
WICHITA, KS 67203

Issue:		
1	100% FOR BID	5/11/20

JOB NO.	197042-015
DATE	11 MAY 2020
PM	NLS
DESIGNED BY	NLS
DRAWN BY	RFT
CHECKED BY	NLS

FENCE PLAN

L-109
---- OF XXX

SAVED 5/11/2020 10:24:36 AM BY RFT
PLOTTED 5/12/2020 9:50:24 AM BY ROY THOMAS
U:\WICHITA-CIVIL\2019\197042\015\MUNI\DRAWINGS\PLANS\197042-015-L-109.DWG