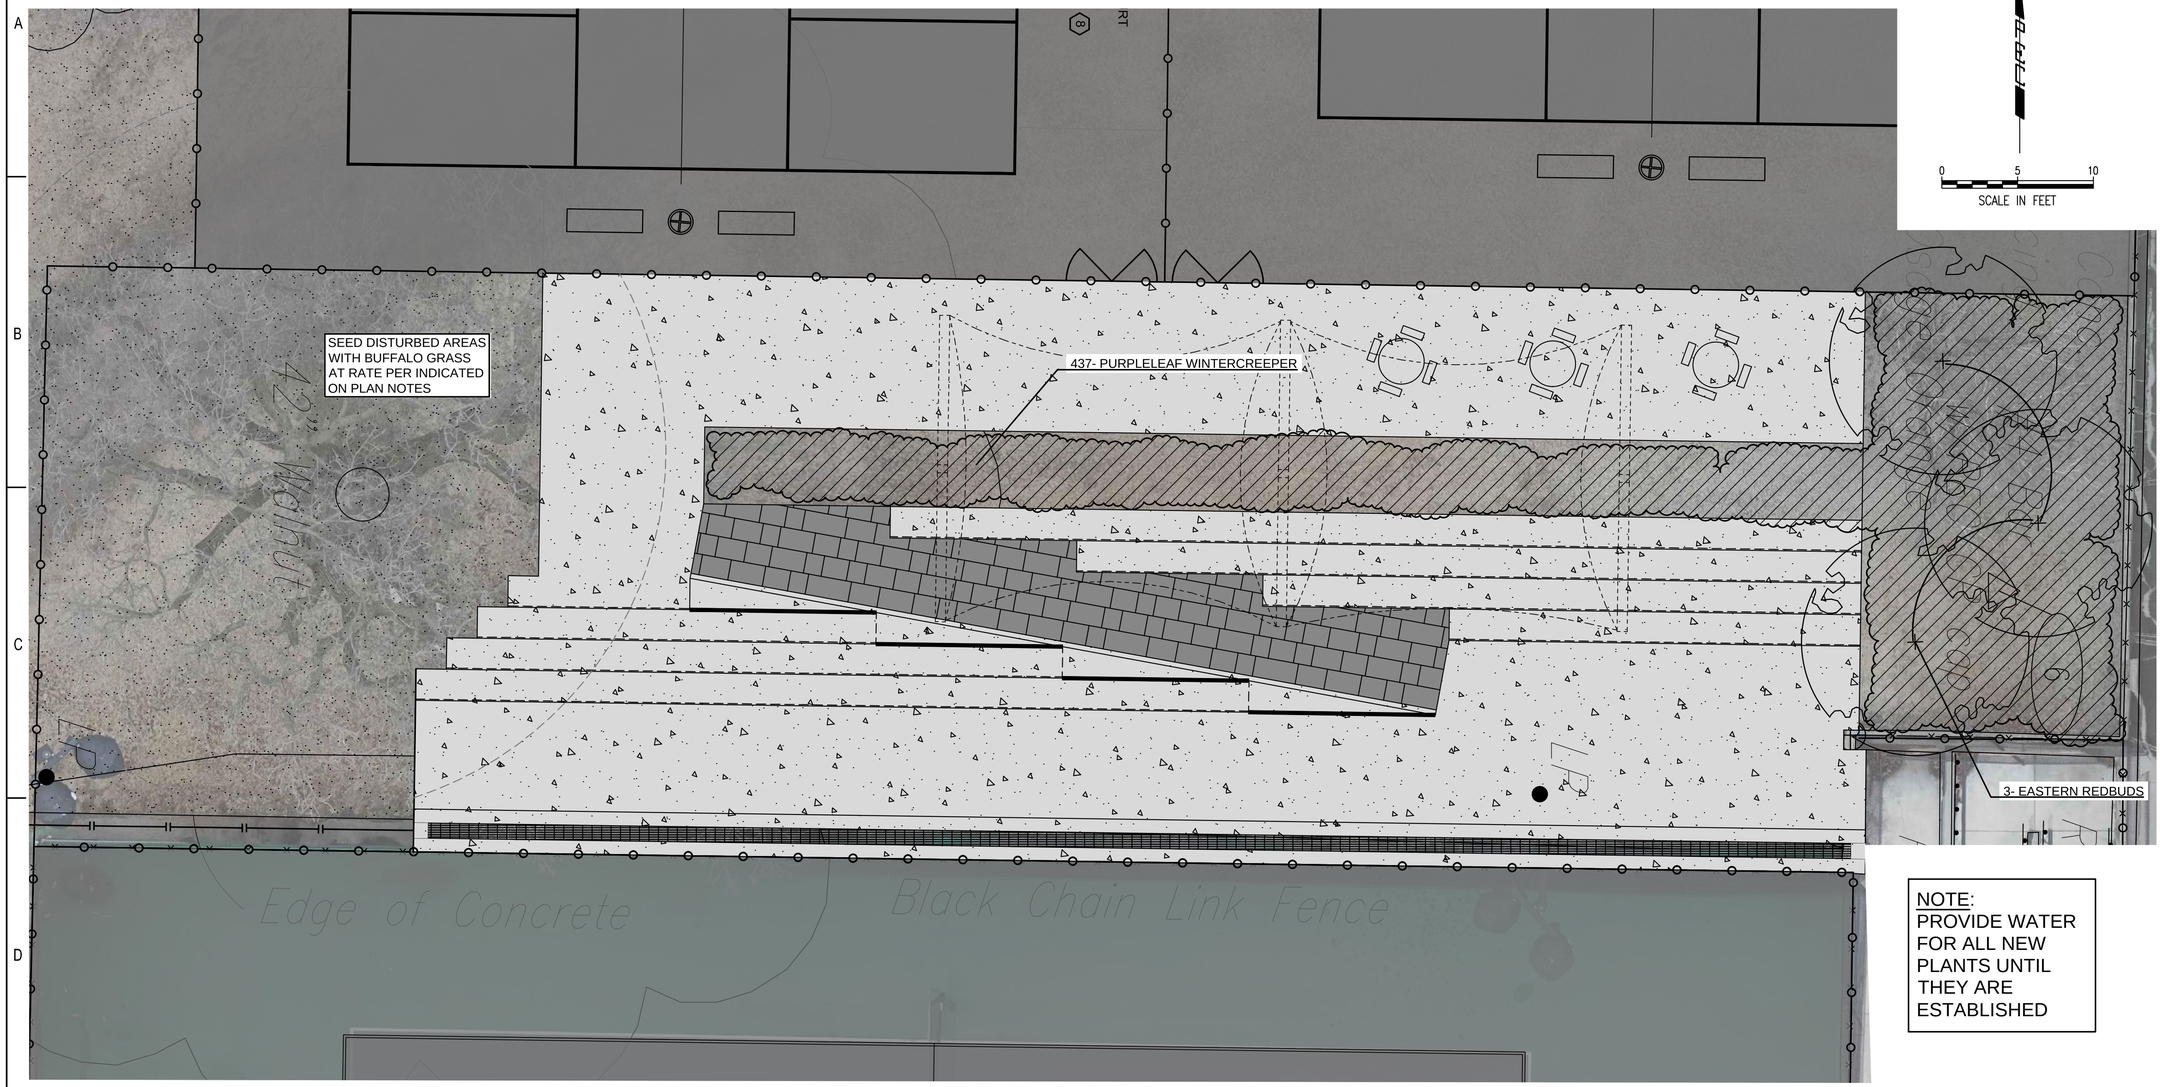

NOTE:
PROVIDE WATER FOR ALL NEW PLANTS UNTIL THEY ARE ESTABLISHED

PLANT LEGEND

Quantity	Botanical Name	Common Name	Plant Size	Container Size	Condition	Remarks
	TREES					
3	Cercis Canadensis	Eastern Redbud	2 1/2" Cal	b&b	MALE ONLY	Full & Healthy
	GRASS/ GROUND COVER					
437	Euonymus fortunei 'Coloratus'	Purpleleaf Wintercreeper	groundcover	#1	Container	Plant at 18" o.c.

Blue Grass Seed Mix
Buffalograss Cody Primed w/ KNO3 2.5
Blue Grama Alma, Hachita 0.5 at a rate below
Total = 3.0 lbs/1,000 S.F.

1 PLANTING PLAN
1" = 5'

PEC
PROFFESSIONAL ENGINEERING CONSULTANTS
303 SOUTH TOPEKA
WICHITA, KS 67202
316-262-2691 www.pec1.com

CITY OF WICHITA

NICHOLAS L. STAB LICENSED 7/8 05/12/2020 KANSAS LANDSCAPE ARCHITECT

RALPH WULZ RIVERSIDE TENNIS CENTER

551 NIMS STREET NORTH
WICHITA, KS 67203

Issue:		
1	100% FOR BID	5/11/20

JOB NO.	197042-015
DATE	11 MAY 2020
PM	NLS
DESIGNED BY	NLS
DRAWN BY	RFT
CHECKED BY	NLS

PLANTING PLAN

L-201
---- OF XXX

SAVED 4/28/2020 4:18:06 PM BY RFT
PLOTTED 5/12/2020 9:50:30 AM BY ROY THOMAS
U:\WICHITA-CIVIL\2019\197042\015\MUNIDRAWINGS\PLANS\197042-015-L-201.DWG