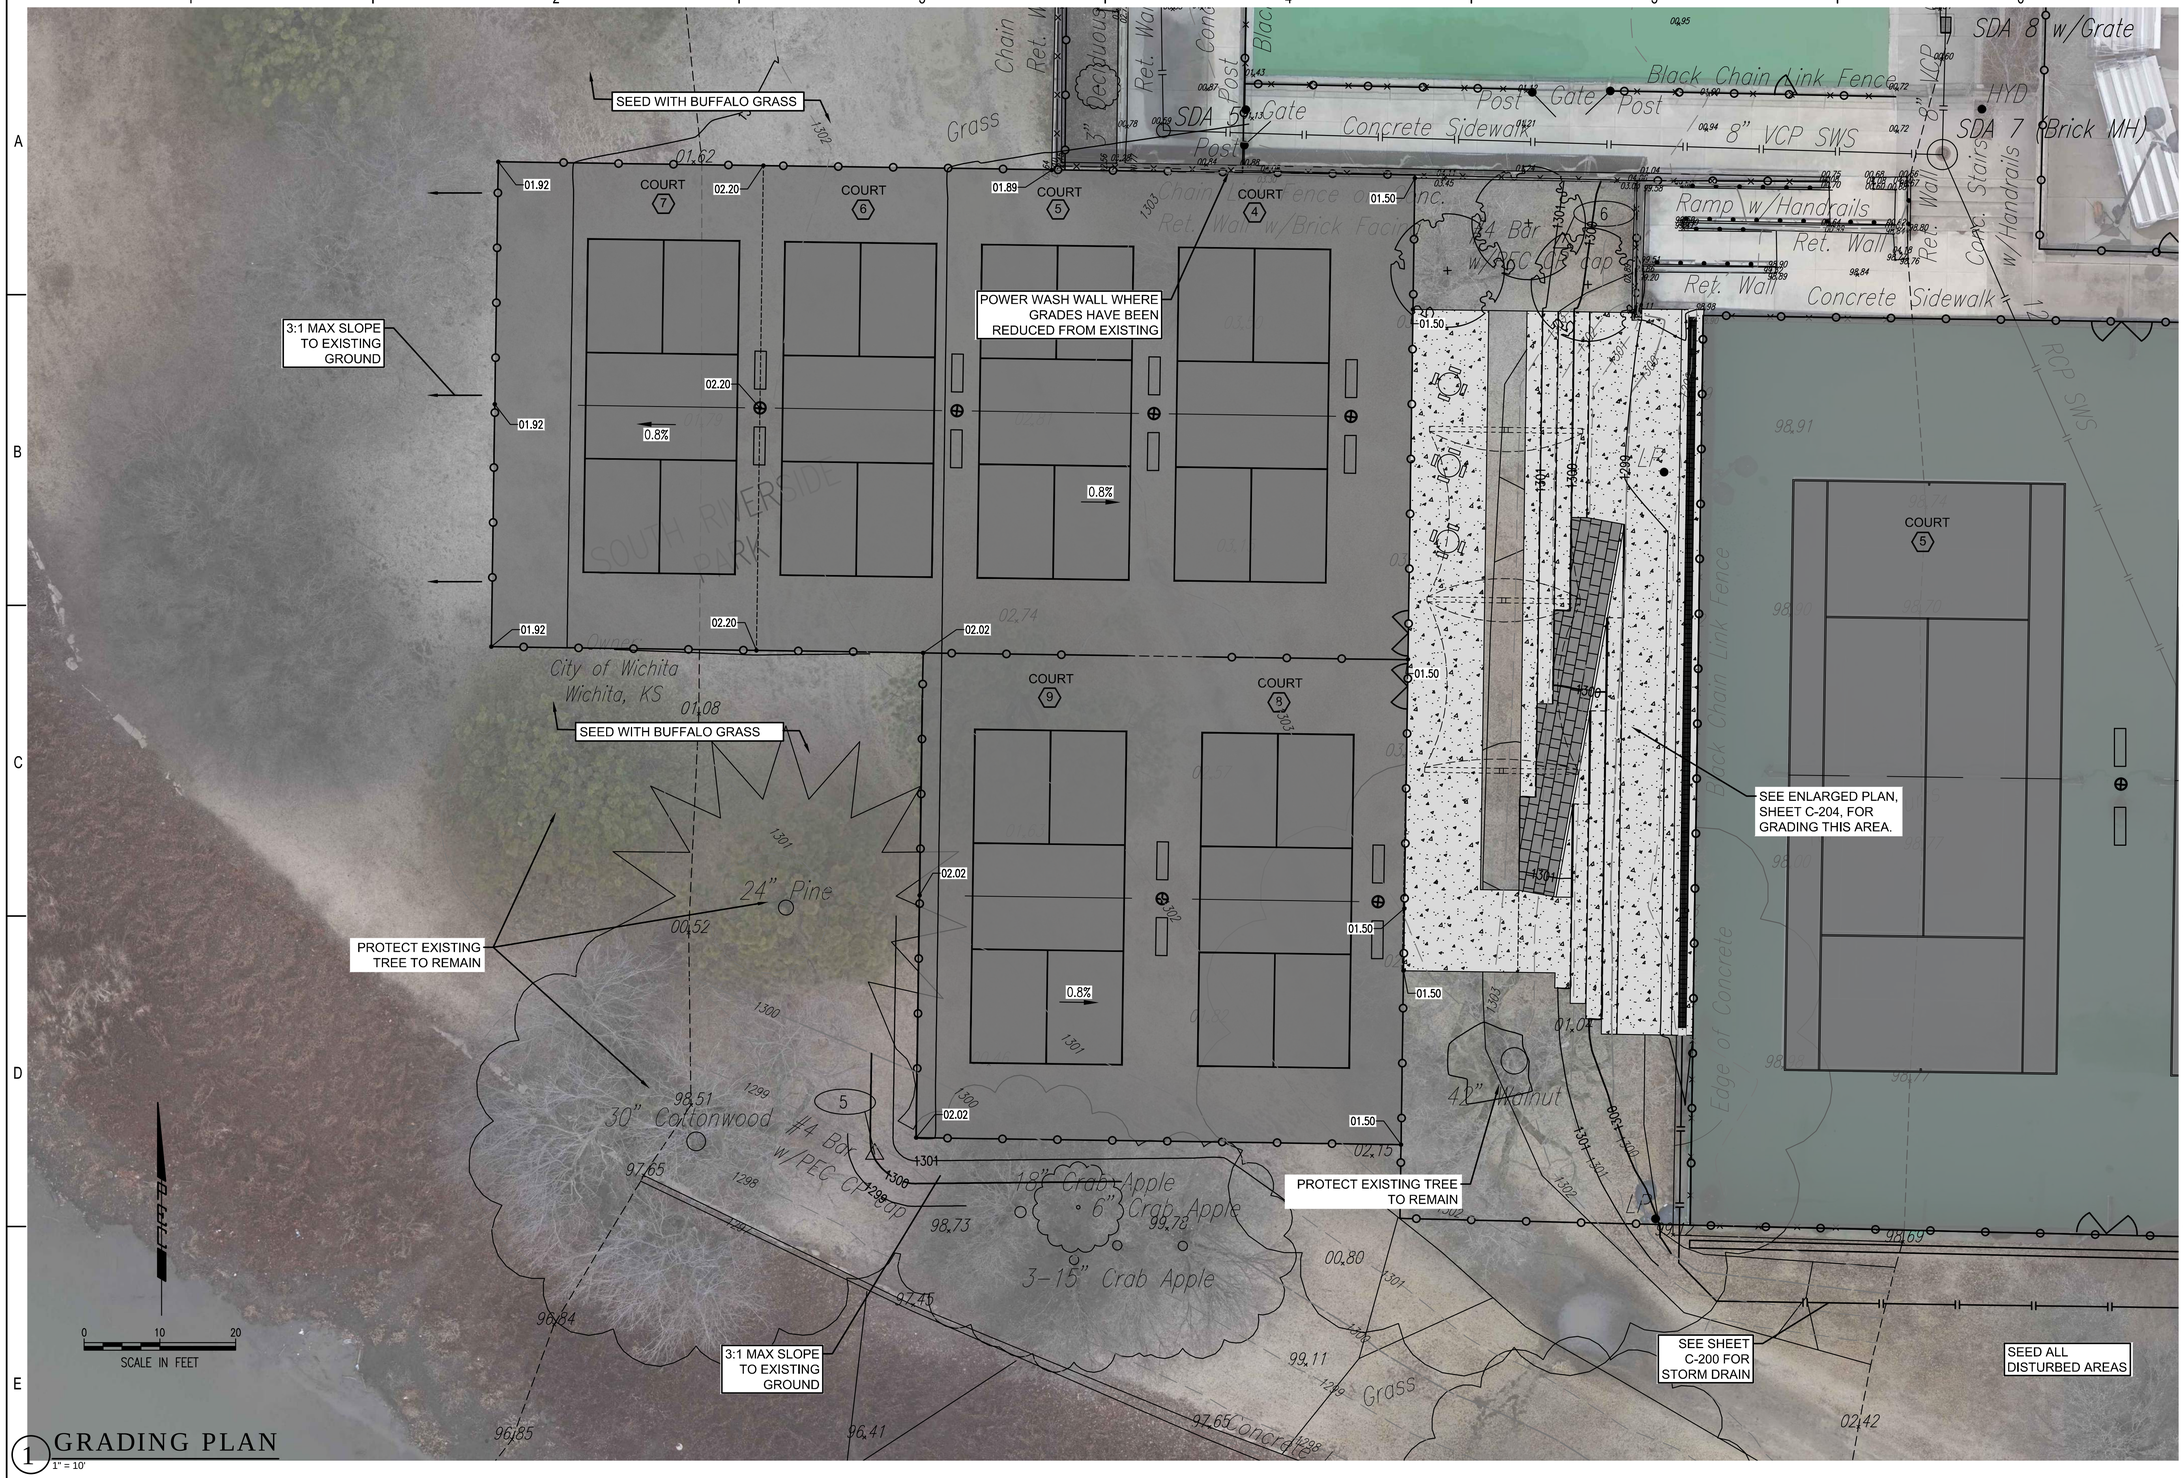

1 GRADING PLAN
1" = 10'

SAVED 5/12/2020 9:09:25 AM BY RFT
PLOTTED 5/12/2020 9:51:04 AM BY ROY THOMAS
U:\WICHITA-CIVIL\2019\197042\015\MUN\DRAWINGS\PLANS\197042-015-C-203.DWG

PEC
PROFFESSIONAL ENGINEERING CONSULTANTS
303 SOUTH TOPEKA
WICHITA, KS 67202
316-262-2691 www.pec1.com

CITY OF WICHITA

NICHOLAS L. STAIB
LICENSED
7/8
05/12/2020
KANSAS
LANDSCAPE ARCHITECT

RALPH WULZ RIVERSIDE TENNIS CENTER

551 NIMS STREET NORTH
WICHITA, KS 67203

Issue:		
1	100% FOR BID	5/11/20

JOB NO.	197042-015
DATE	11 MAY 2020
PM	NLS
DESIGNED BY	NLS
DRAWN BY	RFT
CHECKED BY	NLS

GRADING PLAN

C-203
---- OF XXX