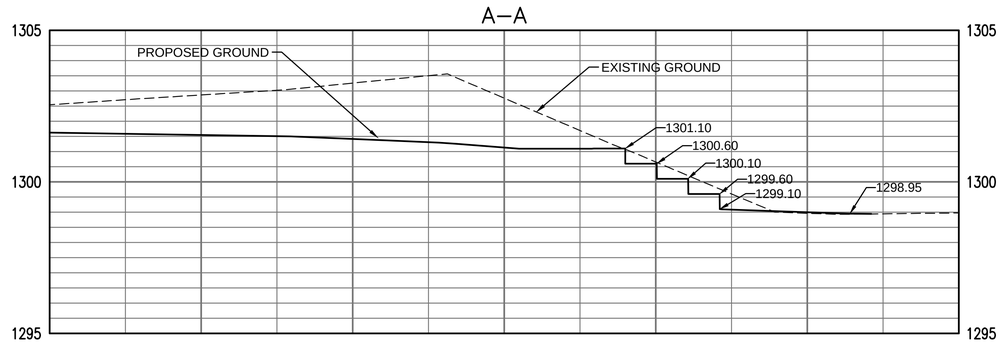

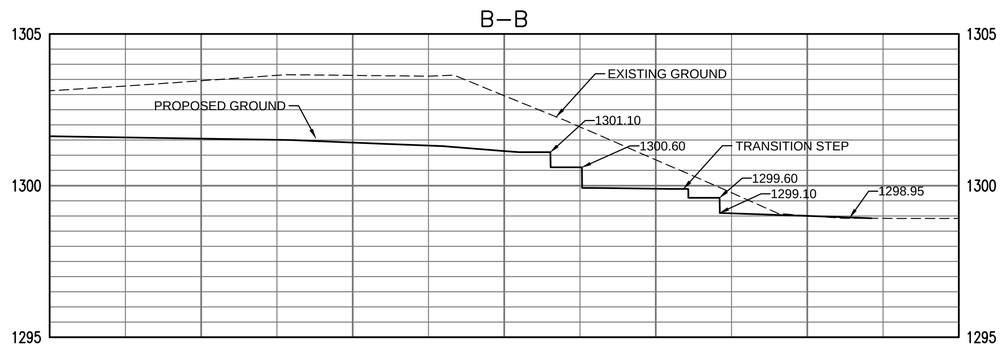

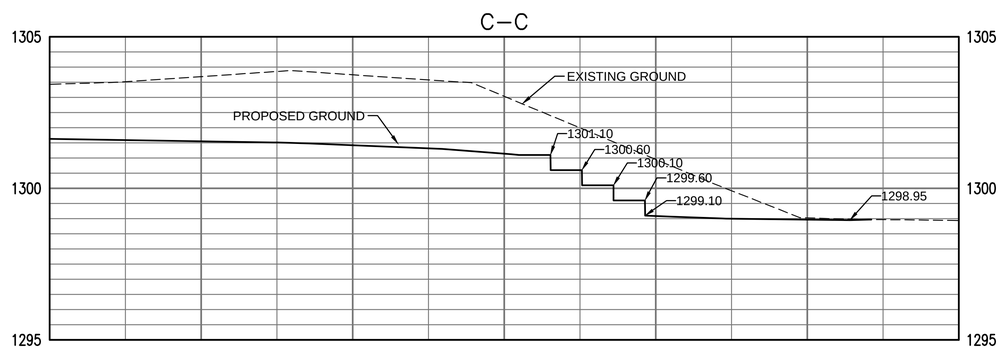

1 GRADING SECTIONS
1" = 5'

0 5 10
SCALE IN FEET

SAVED 4/28/2020 11:44:04 AM BY RFT
PLOTTED 5/12/2020 9:51:17 AM BY ROY THOMAS
U:\WICHITA-CIVIL\2019\197042\015\MUNI\DRAWINGS\PLANS\197042-015-C-205.DWG

PEC
PROFFESSIONAL ENGINEERING CONSULTANTS
303 SOUTH TOPEKA
WICHITA, KS 67202
316-262-2691 www.pec1.com

CITY OF WICHITA

NICHOLAS L. STAB
LICENSED
7/8
05/12/2020
KANSAS
LANDSCAPE ARCHITECT

RALPH WULZ RIVERSIDE TENNIS CENTER

551 NIMS STREET NORTH
WICHITA, KS 67203

Issue:		
1	100% FOR BID	5/11/20

JOB NO.	197042-015
DATE	11 MAY 2020
PM	NLS
DESIGNED BY	NLS
DRAWN BY	RFT
CHECKED BY	NLS

GRADING SECTIONS

C-205
---- OF XXX