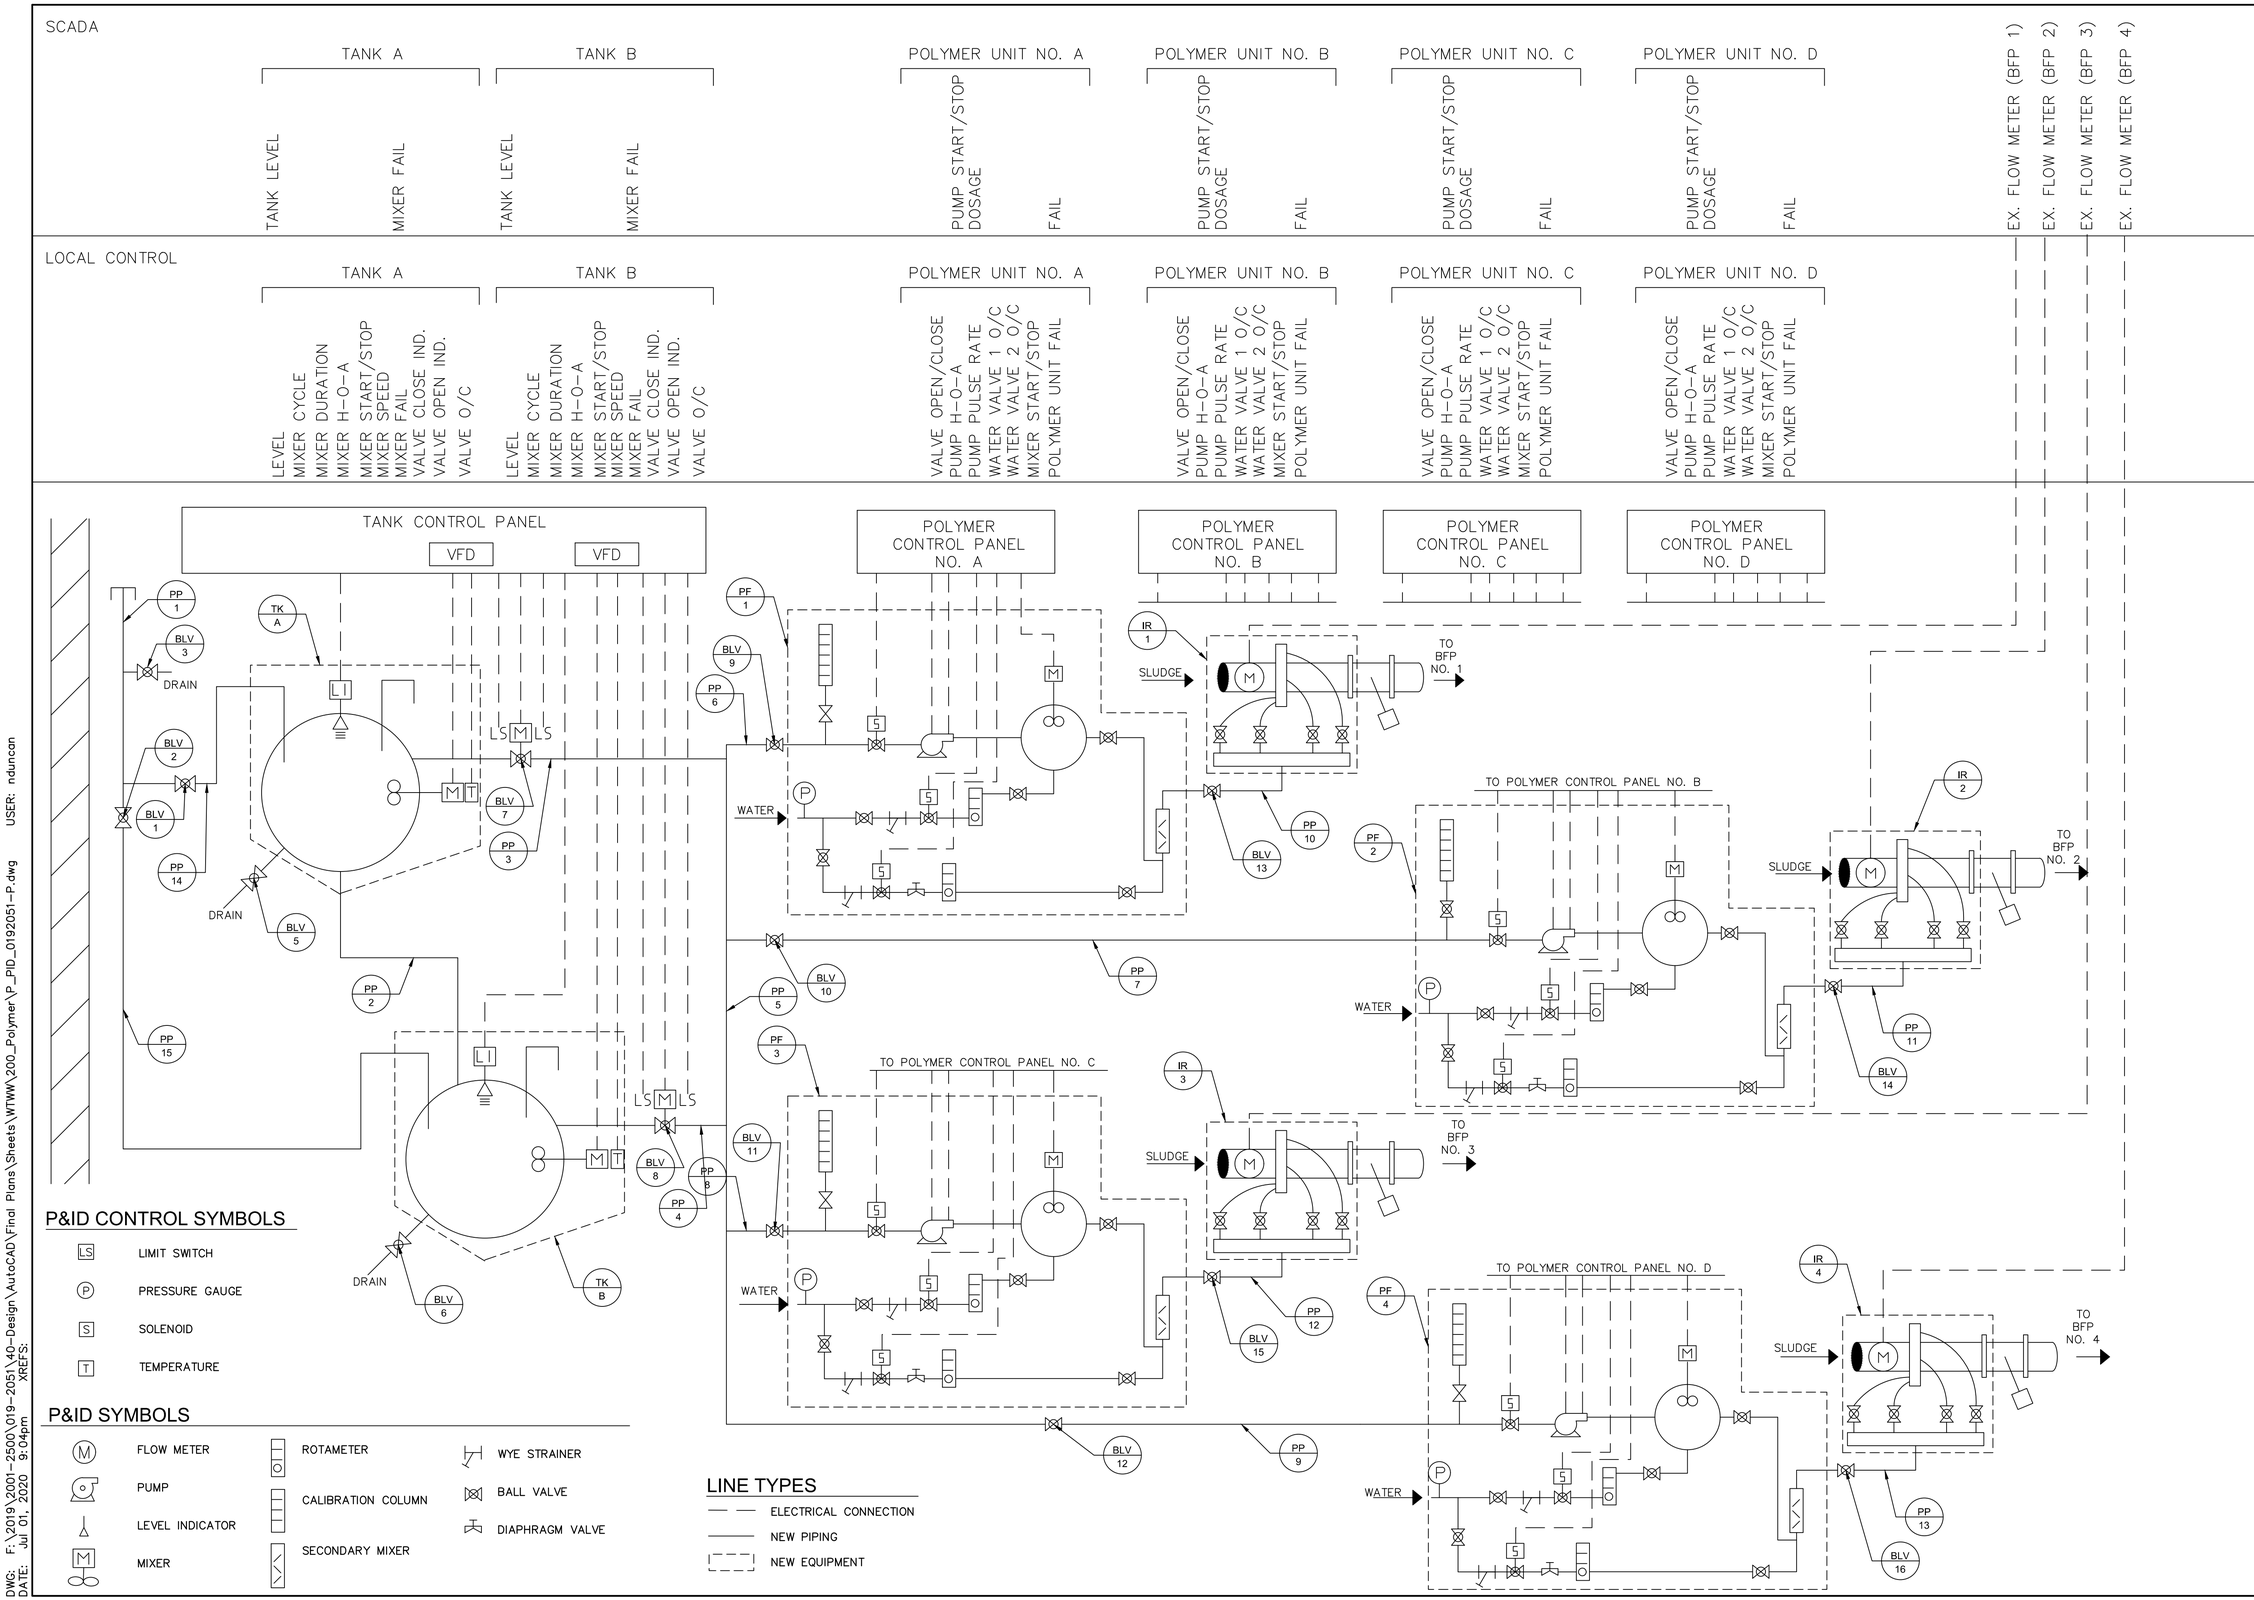

DWG: F:\2019\2001-2500\019-2051\40-Design\AutoCAD\Final Plans\Sheets\WTWW\200_Polymer\P_PID_0192051-P.dwg USER: nduncan
DATE: Jul 01, 2020 9:04pm XREFS:

olsson
201 N.W. 63rd Street, Suite 130
Oklahoma City, OK 73116
TEL 405.242.6600
www.olsson.com

REV. NO.	DATE	REVISIONS DESCRIPTION

REVISIONS

PROCESS & INSTRUMENTATION DIAGRAM

SEWAGE TREATMENT PLANT NO. 2
POLYMER SYSTEM IMPROVEMENTS

WICHITA, KS

2020

drawn by: CJW
checked by: BRC
approved by: KLR
QA/QC by: KLR
project no.: 019-2051
drawing no.:
date:

SHEET
P-02