LEGEND

- PHASE I
- Single Post/Skid Mounted Sign
- Channelizer
- Type III Barricade
- Type III Barricade w/ Sign

Note:
Traffic control signs shall be placed at a location determined by the Contractor and Engineer as to give an advance notice to traffic prior to the curve

† Sign R9-11R shall be placed in the appropriate location at the intersection of Douglas Avenue & McLean Boulevard.

SCALE
PLAN: Lat. & Long. 50' 0 50' 100'

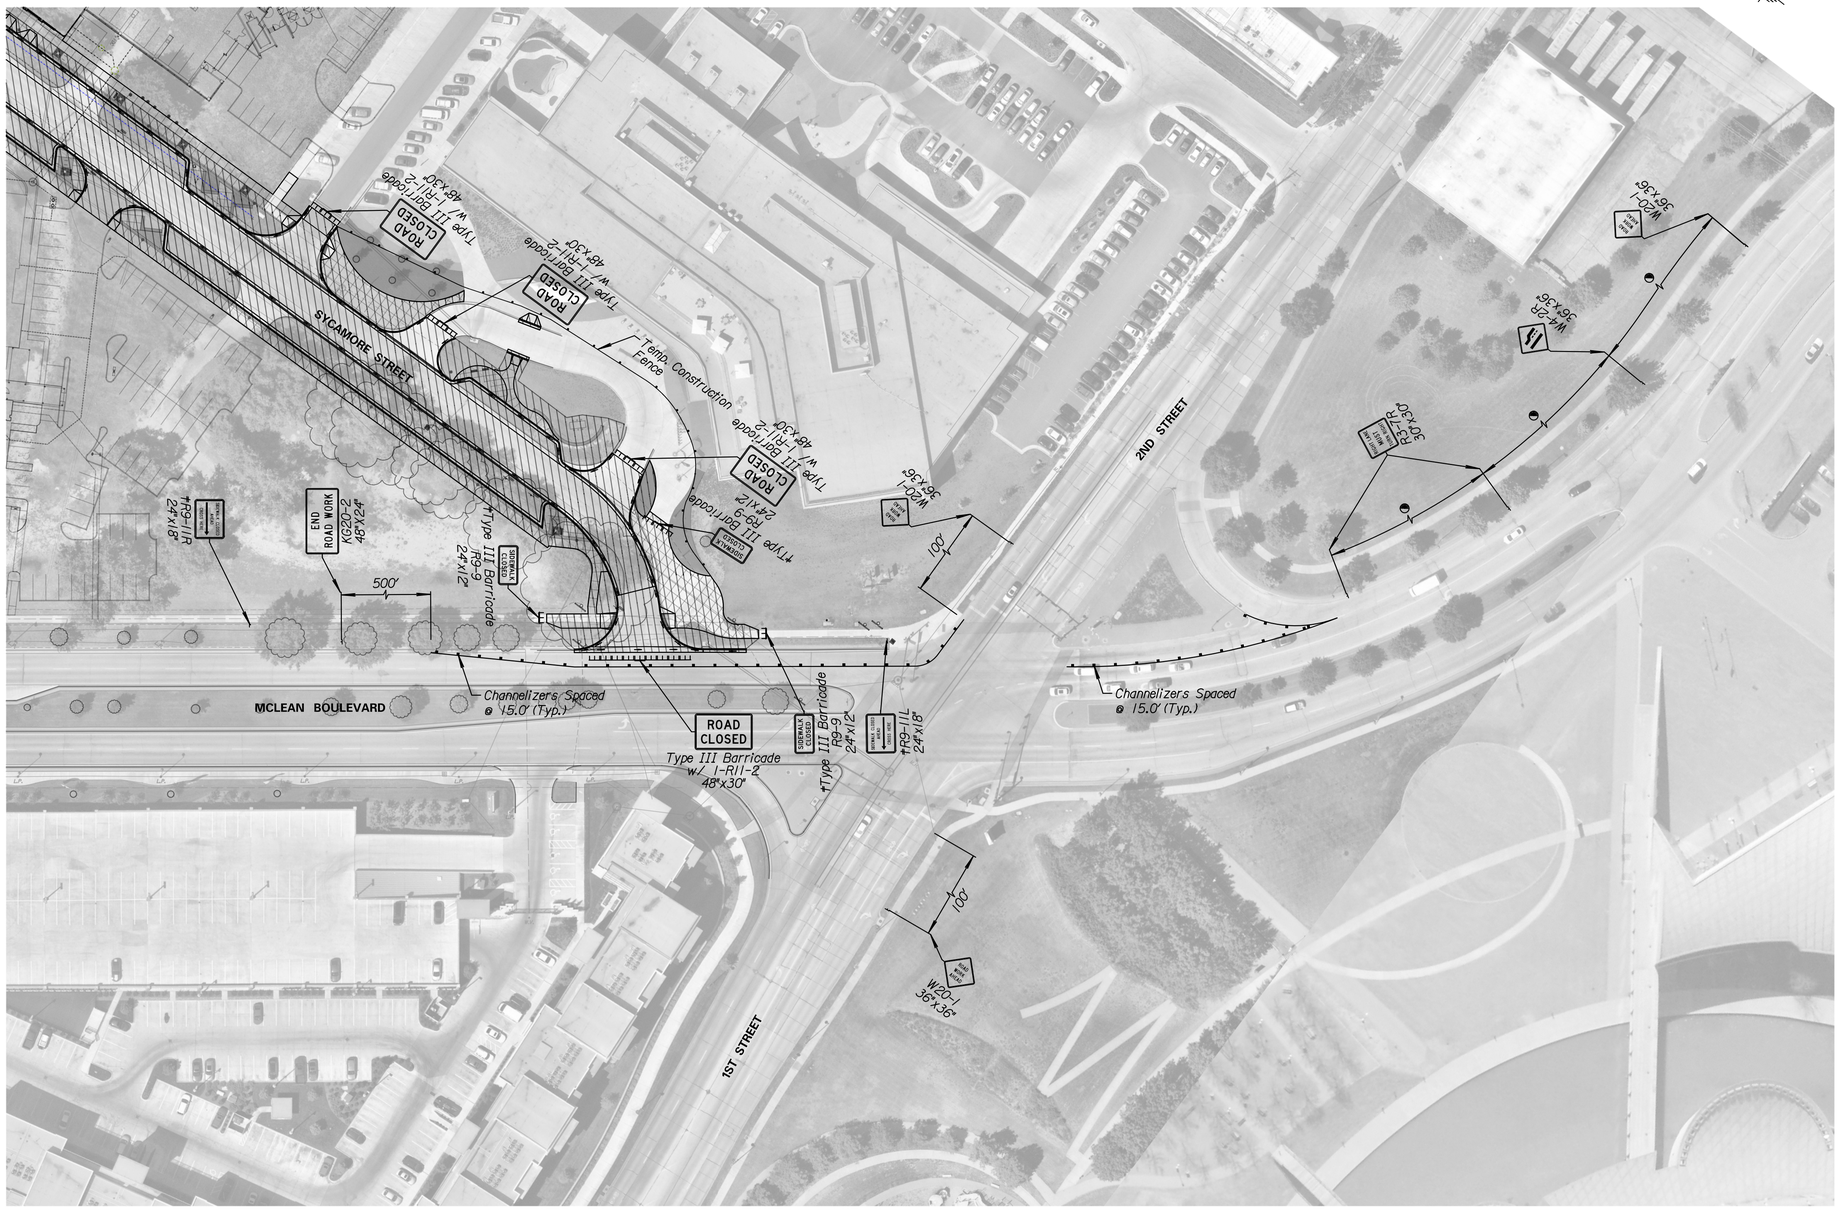

TranSystems
245 NORTH WACO
SUITE 222
WICHITA, KANSAS 67202
PHONE: 316-303-3000
FAX: 316-462-5629

CONSULTANTS:

LK ARCHITECTURE, INC.
345 RIVERVIEW
SUITE 200
WICHITA, KANSAS 67208
PHONE: 316-268-0230

SYCAMORE STREET IMPROVEMENTS

WICHITA, KANSAS

City of WICHITA

REVISIONS:

MARK	DATE	DESCRIPTION

PROJ NO: 472-85463
SCALE: 1"=50'
DATE: 6/1/2020
DESIGNED BY: TAU
DRAWN BY: TAU
CHECKED BY: MDB

SHEET TITLE:

SYCAMORE STREET IMPROVEMENTS TRAFFIC CONTROL

SHEET NO.
64
SHEET 64 OF 97

IF THIS DRAWING IS LESS THAN 22" X 36" IT IS A REDUCED SIZE DRAWING

taurmyl
6/1/2020 - 12:29:48 PM c:\transystems\pw_local\transyscorp-pw1\taurmyl\d0694545\C-CPP-M01-102.dgn