BENCHMARKS:
BM #1 – City of Wichita Benchmark Disc, SE Corner of Clifton and 55th Street South, Southwest corner of RCBC, on top of hubguard at the West end.
Elev. = 1263.91 NAVD88

BM #2 – "□" Cut on top of curb, north side of Shoffner, adjacent to SE corner of Lot 14 Block B, Meadowlake Beach Addition, Sedgwick County, Kansas.
Elev. = 1264.80 NAVD88

Trees in conflict with proposed SWS Line 3 to be removed by contractor. To be paid for as lump sum bid item "Site Clearing"

All other trees in Reserve "H" shall remain and be protected from damage during construction. Overhanging limbs shall be trimmed by the Contractor using a chain saw only as necessary for construction and with approval of the Engineer. Cost of tree trimming to be included in bid item "Site Clearing"

All rubble and debris in public right-of-way, easements and lots in project benefit district shall be removed by contractor. To be paid for as lump sum bid item "Site Clearing"

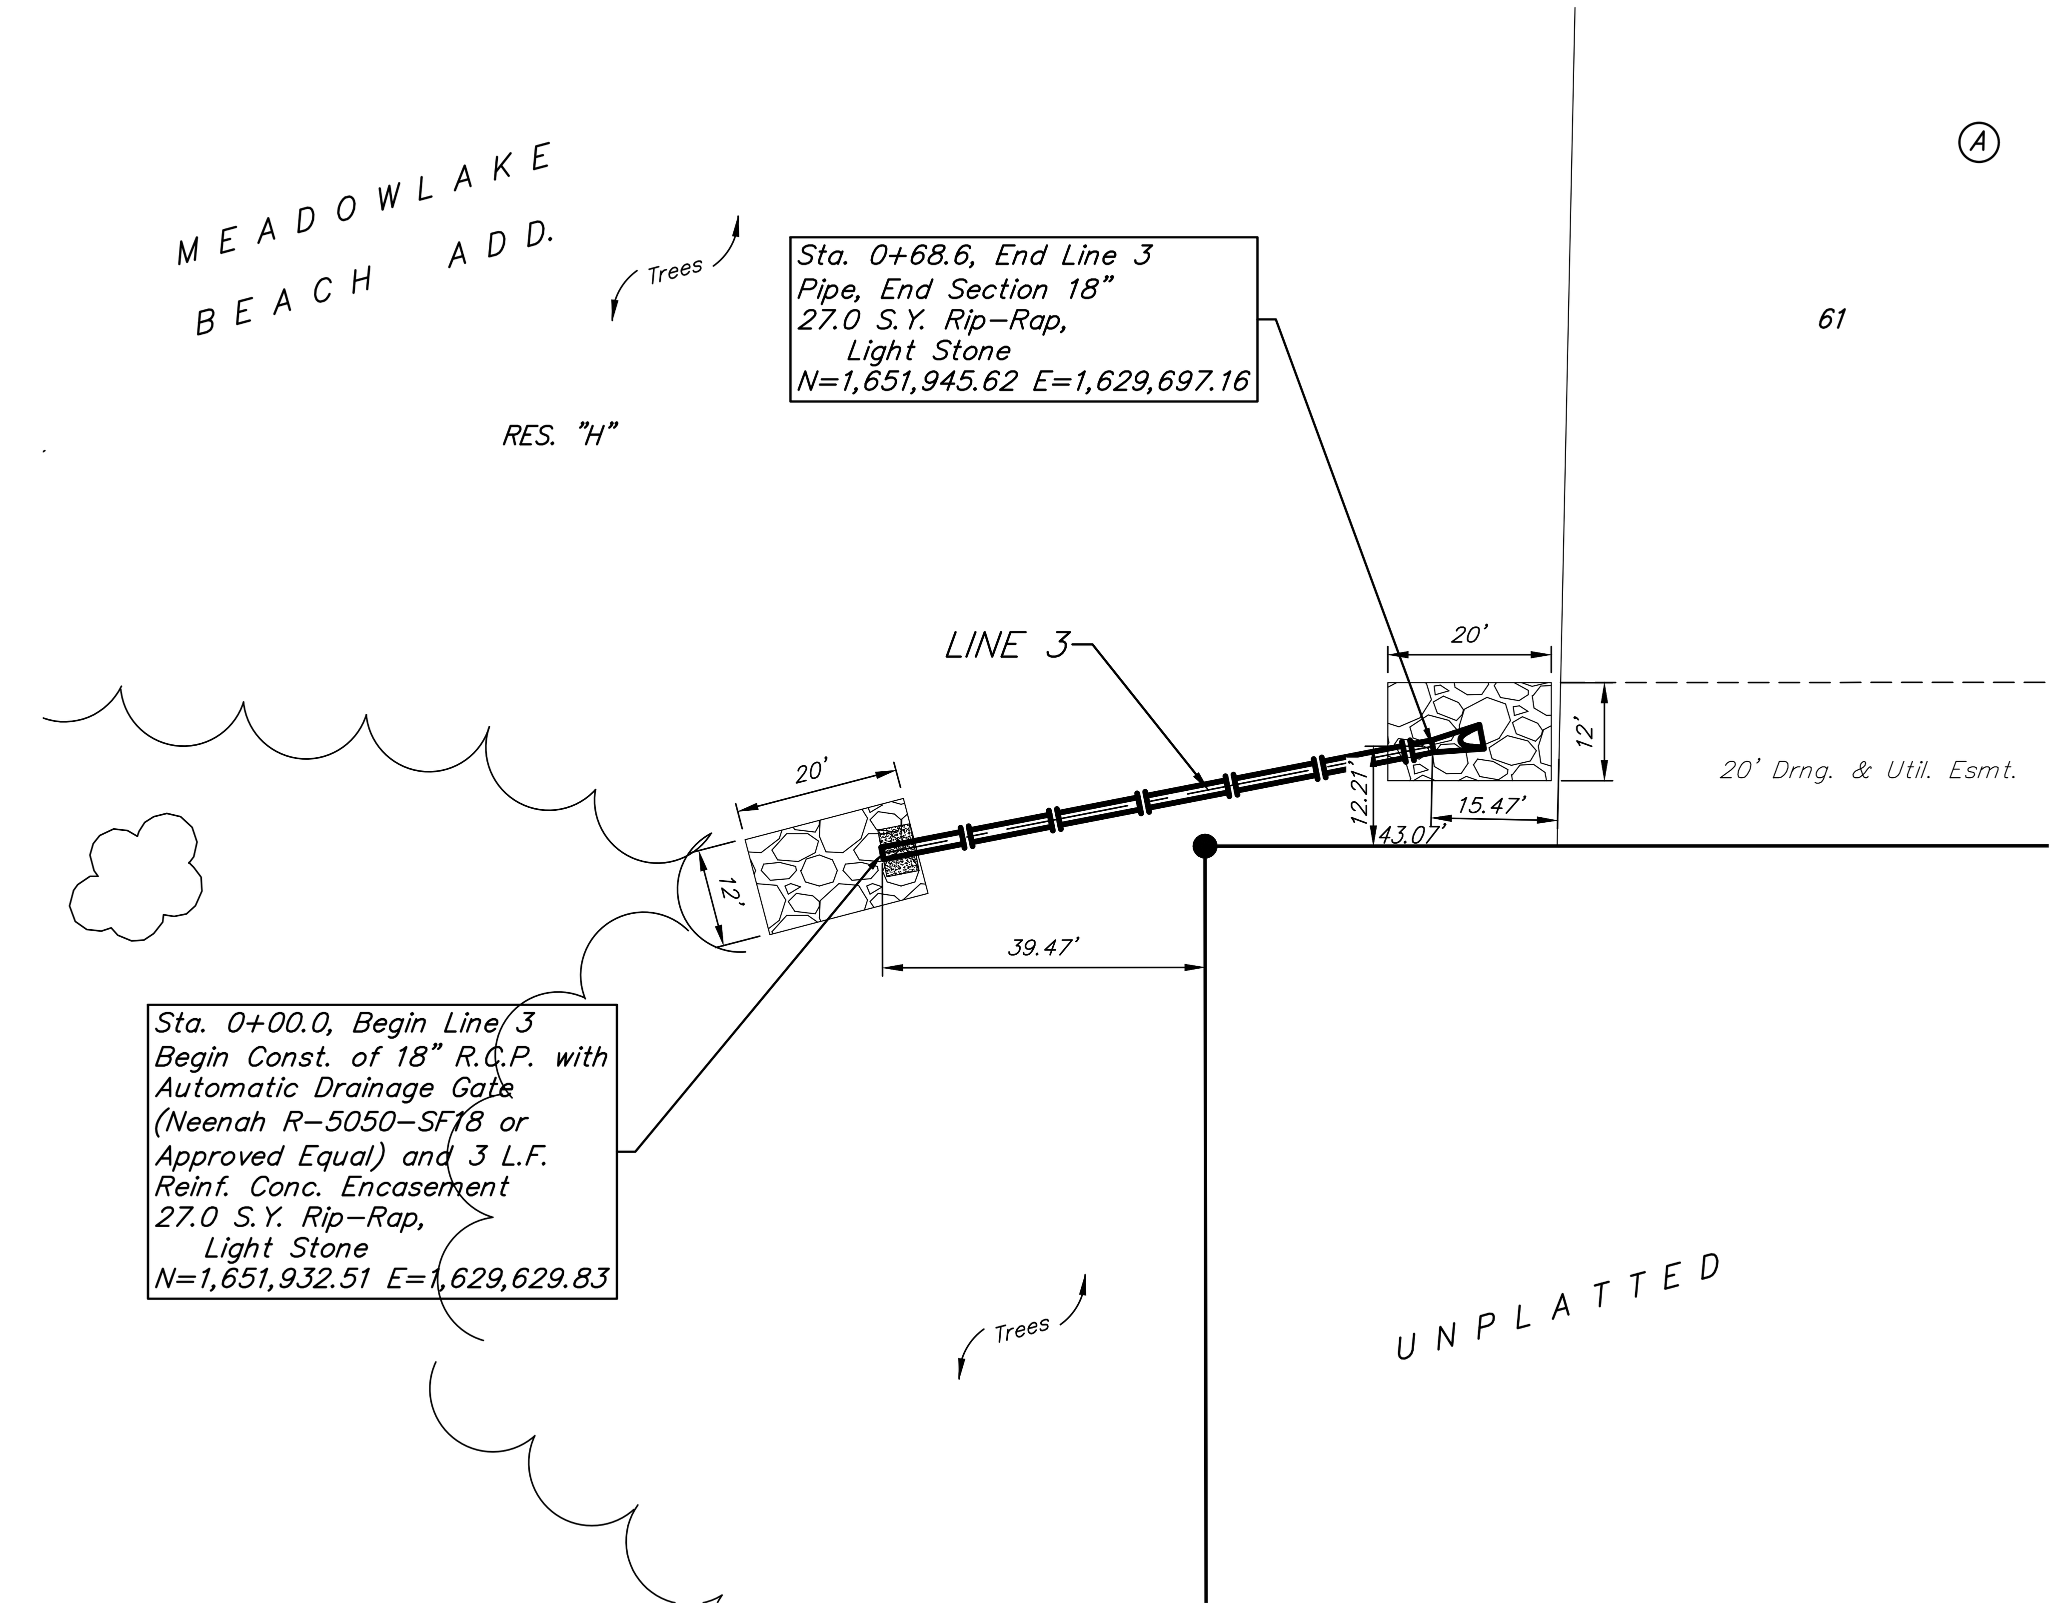

20 0 20
Scale: 1" = 20' Horizontal
1" = 5' Vertical
• = Iron

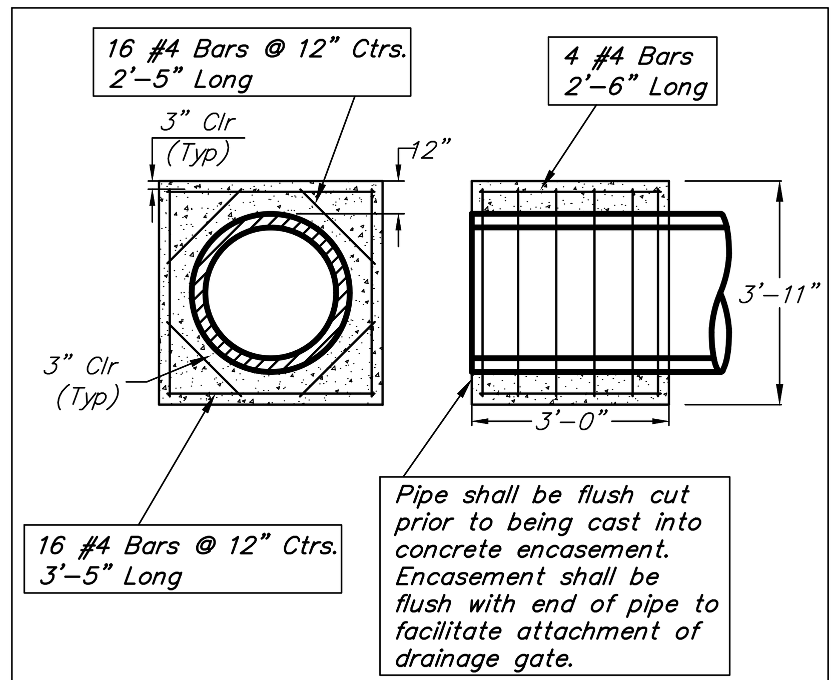

Encasement Detail
No Scale

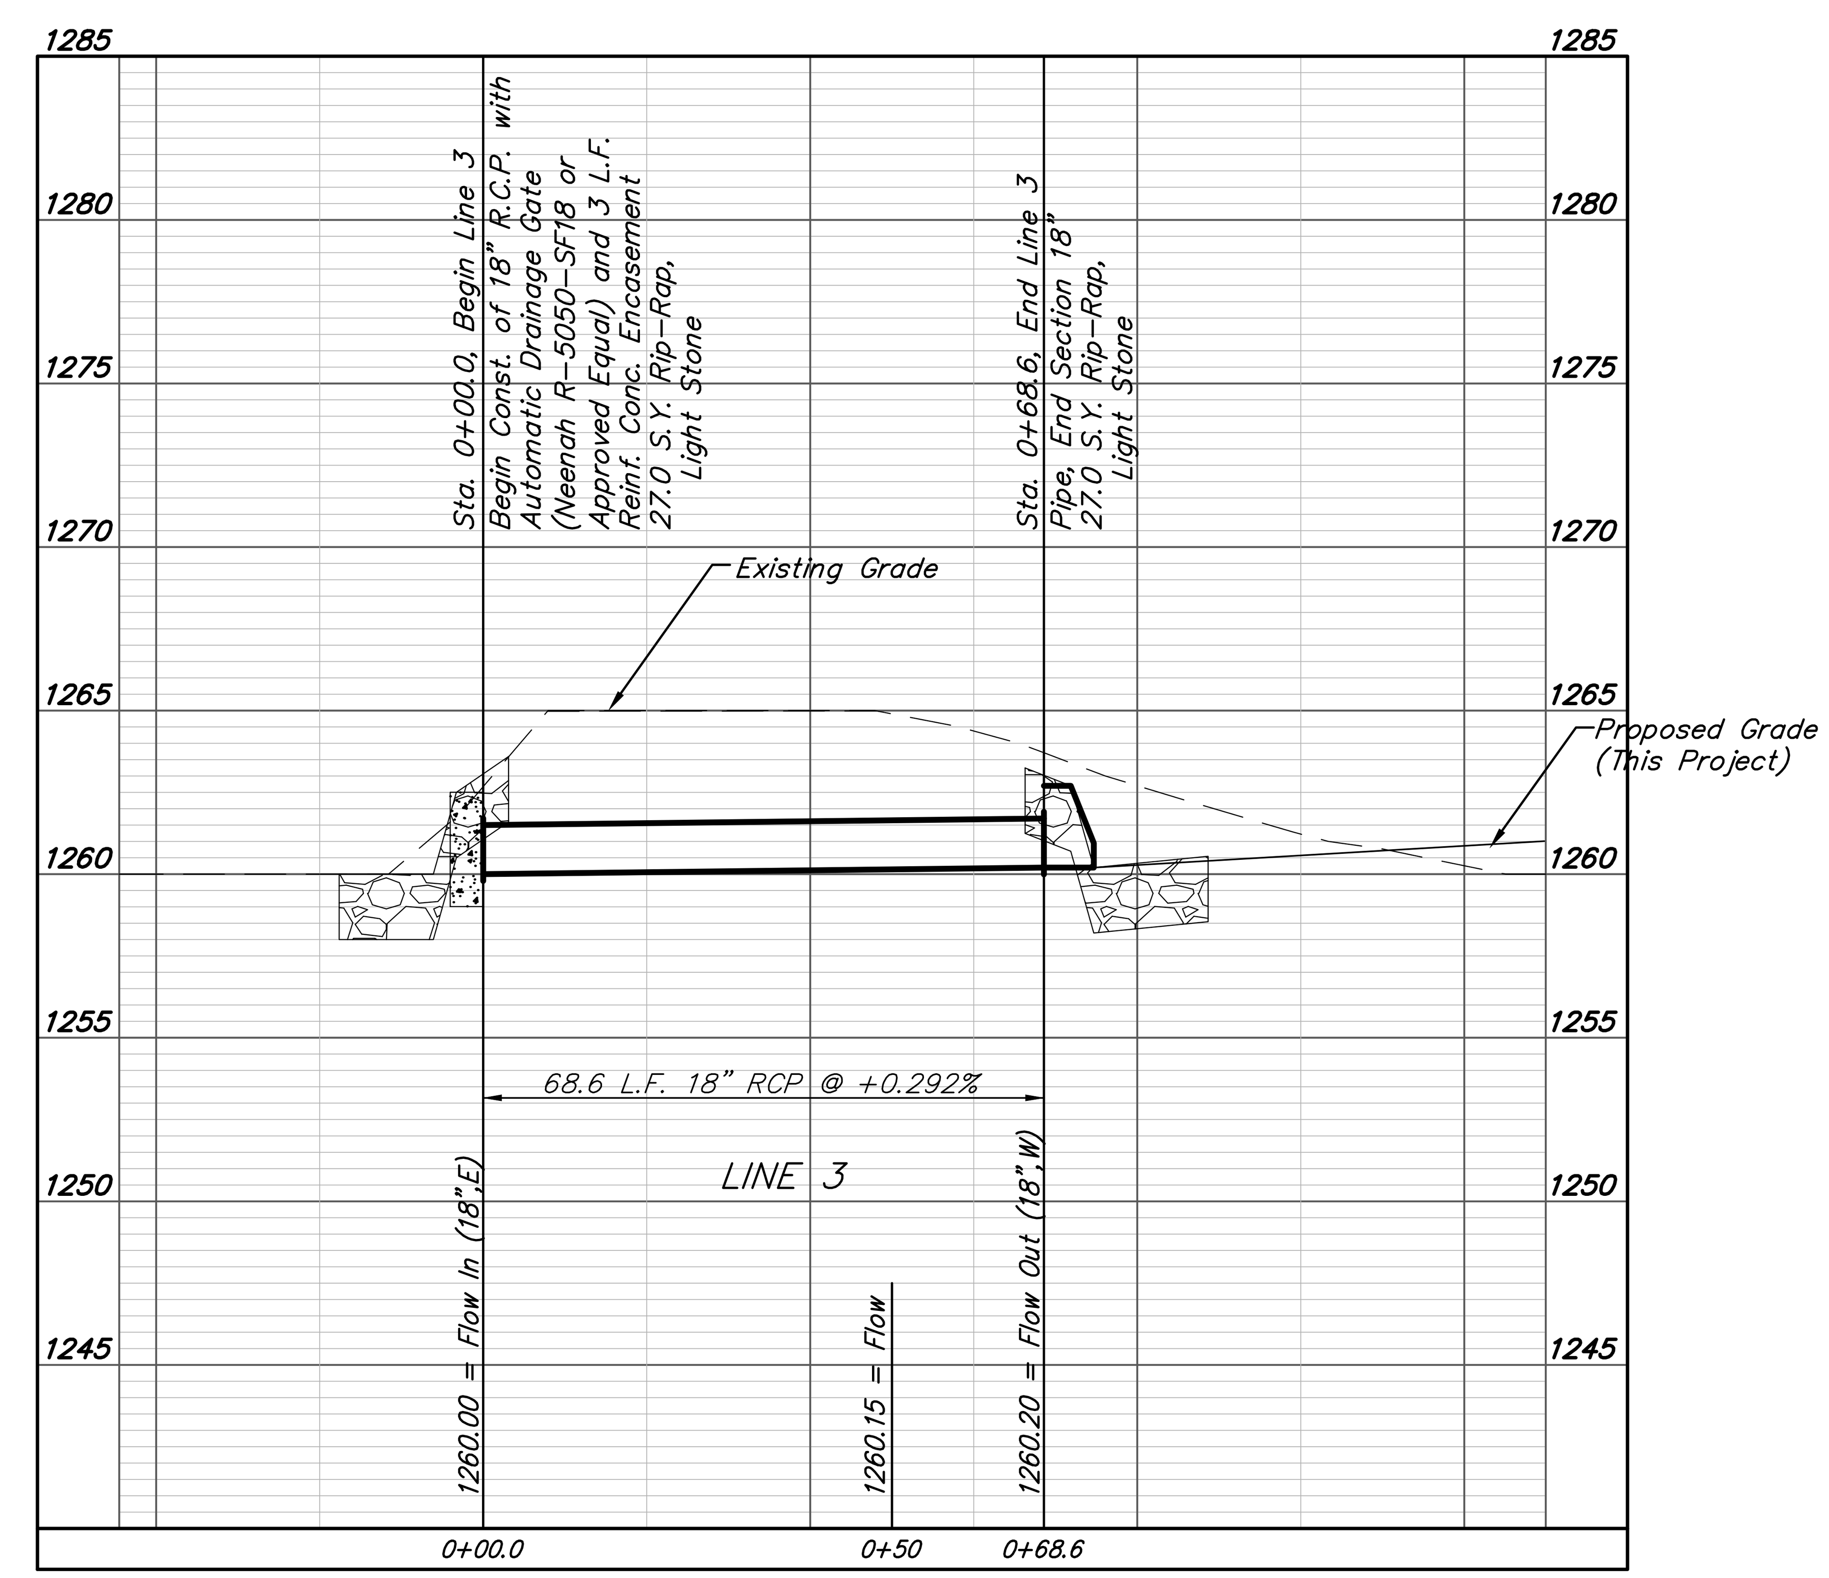

MEADOWLAKE BEACH ADD. - PH. 3A
LINE 3
STORM WATER SEWER IMPROVEMENTS

Baughman Company, P.A.

SHEET 11 OF 37