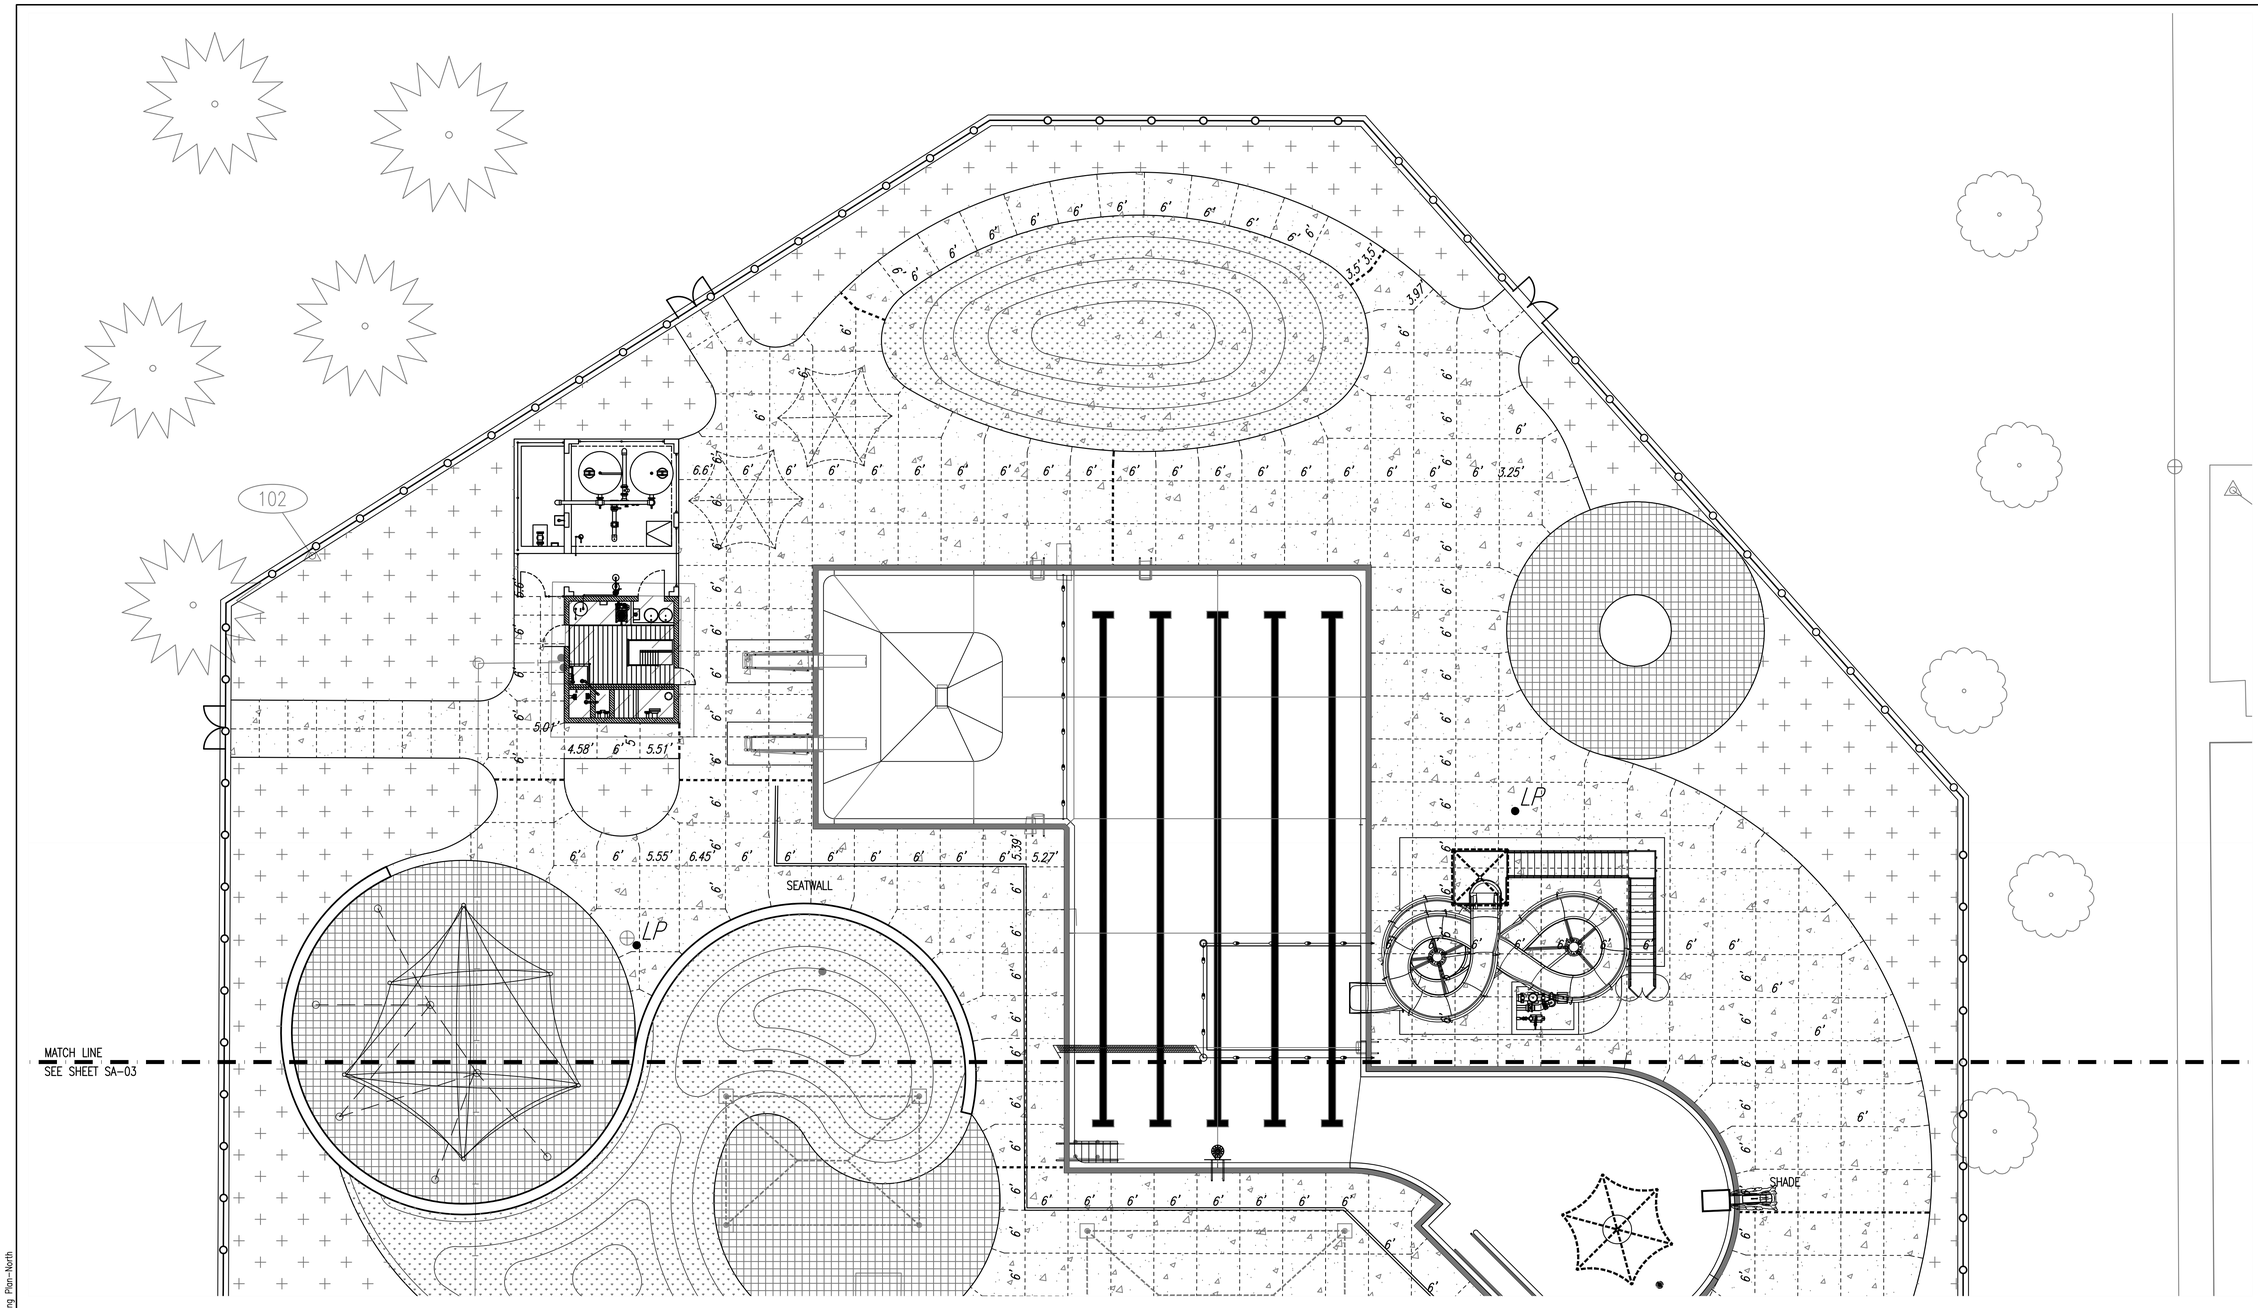

JOINTING PLAN - NORTH

0 10 20
SCALE IN FEET

NOTES:

1. SEE DEMO PLANS FOR LIMITS OF PAVEMENT TO REMAIN.
2. OWNER TO PROVIDE AND INSTALL FURNISHINGS.
3. SAW CUT DEPTHS AND WIDTHS SHALL BE PER CITY OF WICHITA DETAILS AND SPECIFICATIONS.

waters edge AQUATIC DESIGN
11205 W. 79th St.
Lenexa, KS 66214
t. 913.438.4338
www.WeDesignPools.com
Kansas STATE CERTIFICATE OF AUTHORITY #E-990
PEC
landworks STUDIO
ARCHITECTURAL URBAN PRAIRIE COLLABORATIVE, P.C.
H&B HOSS & BROWN ENGINEERING

WICHITA, KANSAS
Pool Improvements
HARVEST PARK

CITY OF WICHITA

Sec'-

NICHOLAS L. STAIB LICENSED 718 08-14-2020 KANSAS LANDSCAPE ARCHITECT

Nick Staib–Landscape Architect
LICENSE #0718

Date: 08-14-20	Job #: 18-512
Drawn: RFT	Checked: NLS
Issue: FOR BID	

JOINTING PLAN – NORTH

SA–06

Water's Edge Aquatic Design © 2020

Saved 08-14-2020 8:57:16 AM by CLAYTON.LEWIS
Plot Scale 1:1 08-14-2020 3:06:07 PM by ROC.THOMAS
U:\Wichita-Civil\2018\180189\001\Main\Drawings\Harvest\180189-001-SA-06-Jointing Plan-North