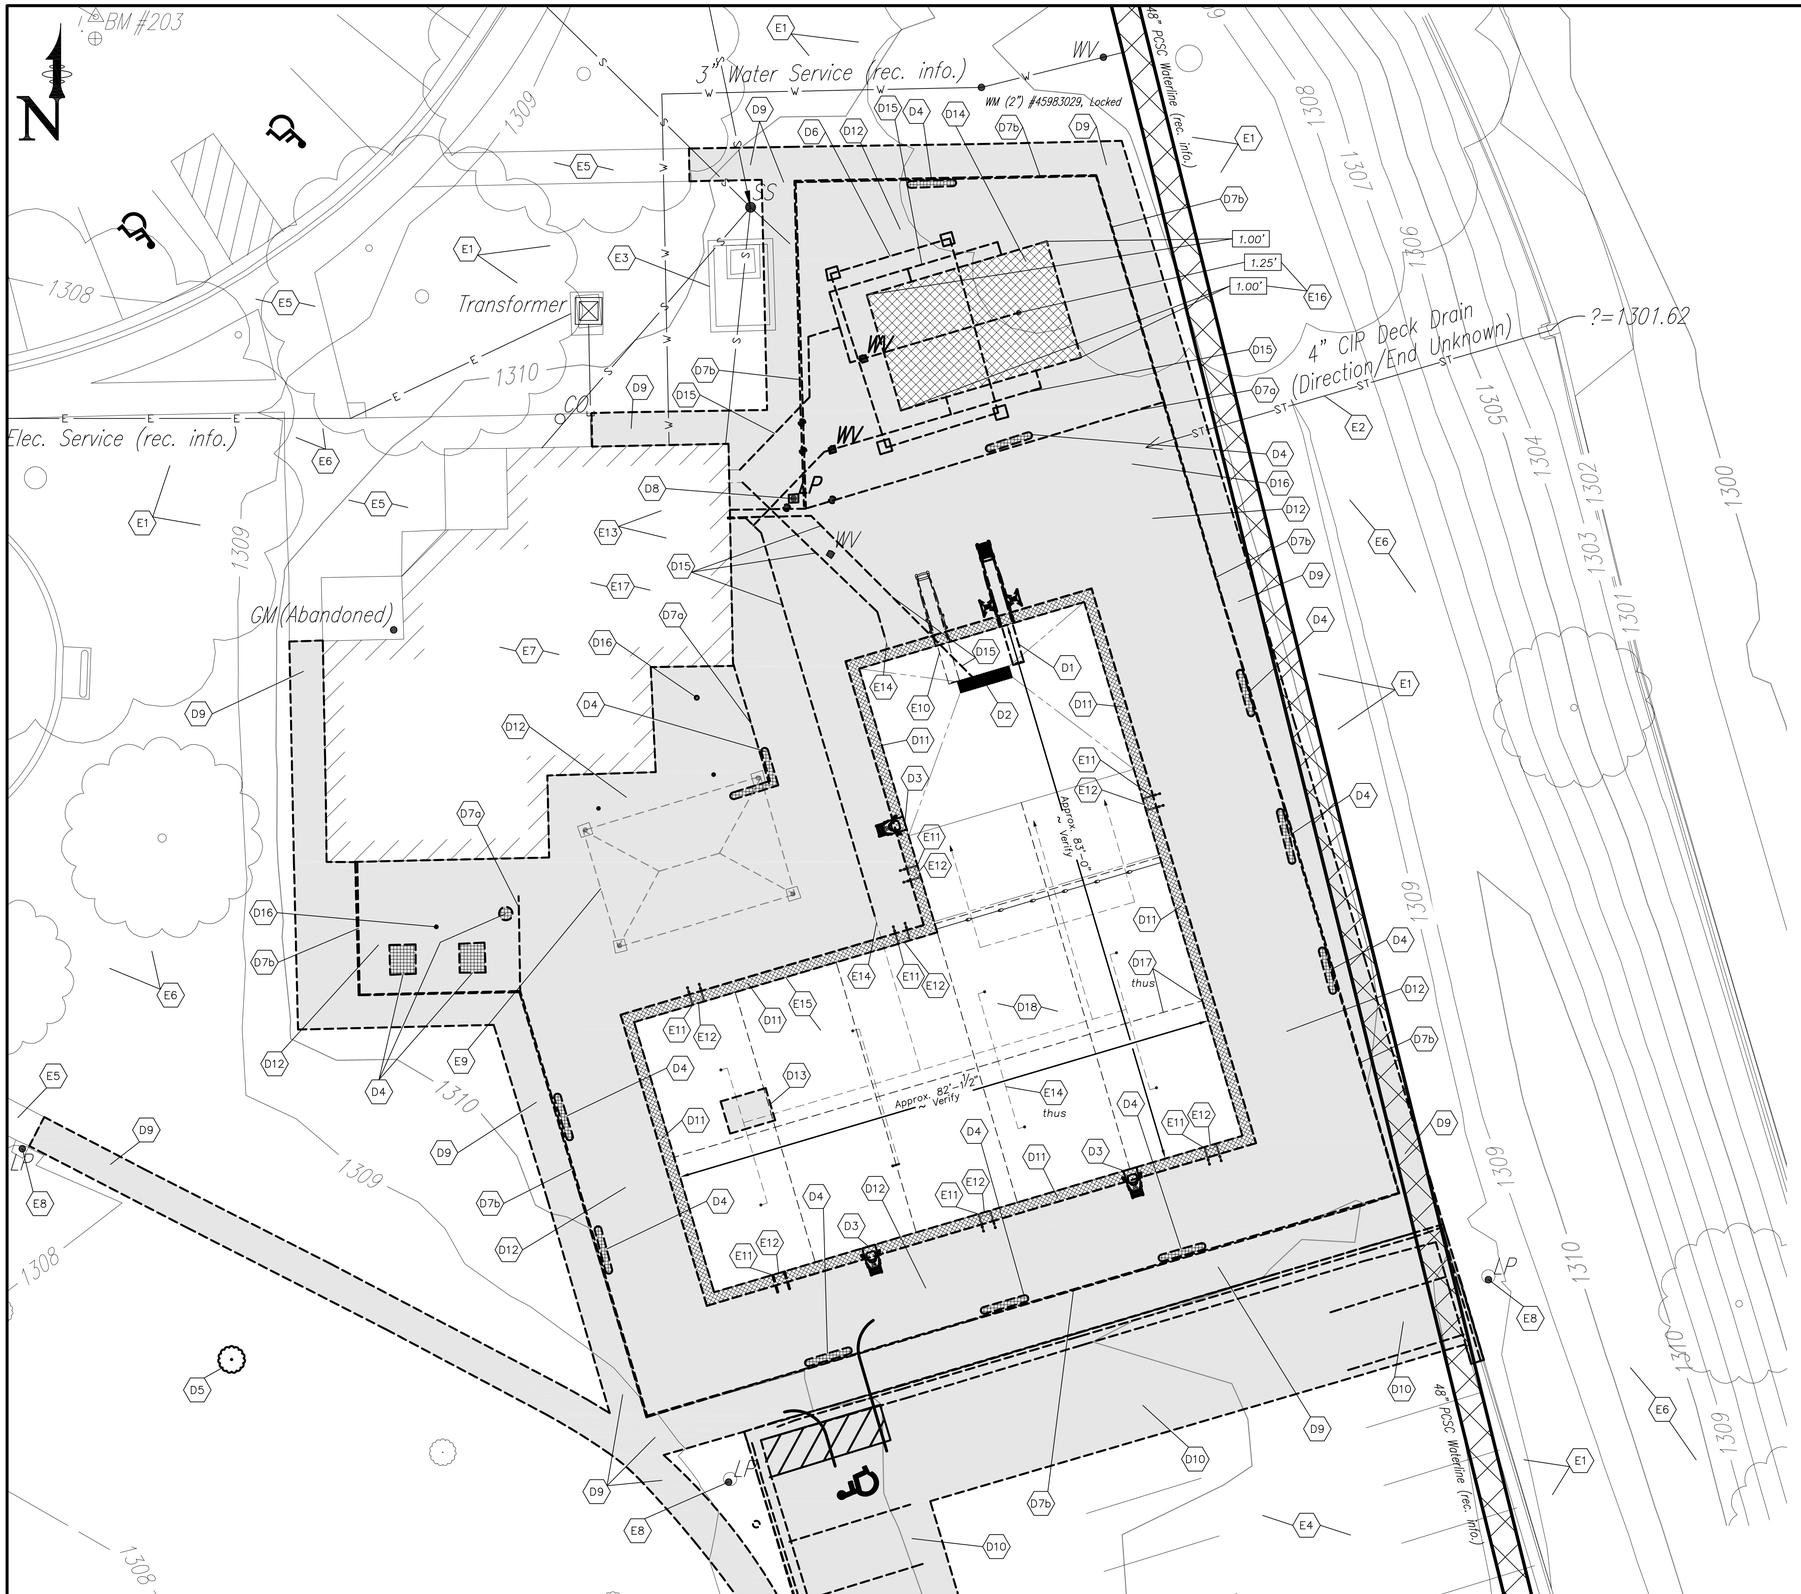

0 4' 8' 16' 32'
3/32" = 1'-0"

A EXISTING POOL DEMO PLAN
Scale: 3/32"=1'-0"

POOL AREA KEY NOTES – EXISTING DEMOLITION

Contractor shall verify all existing dimensions and report any discrepancies

EXISTING ITEMS

- E1 Existing utilities shall be protected ~ Contractor shall locate 48" waterline and use extreme caution
- E2 Existing storm pipe ~ See Sheet CG-01 for remain or removal
- E3 Existing backwash pit shall be protected
- E4 Existing parking lot shall be protected
- E5 Existing sidewalk shall be protected
- E6 Existing trees shall be protected
- E7 Existing bathhouse shall be protected
- E8 Existing light pole shall be protected ~ Contractor shall verify location of existing conduit and conductors and protect to maintain a working system
- E9 Existing sunshade shall be protected
- E10 Existing 1 meter diving stand and board shall be removed and protected for reinstallation
- E11 Existing grab rails shall be removed and protected for reinstallation
- E12 Existing recessed steps shall be protected
- E13 Existing pool piping at filter area ~ See Sheet SP-PM1
- E14 Existing pool piping under pool floor or in pool wall shall be protected
- E15 Existing pool floor and walls shall be protected ~ See Detail A-SP-PM2
- E16 Existing approximate wading pool water depths (7" freeboard)
- E17 Existing Filter Area ~ See Sheet SP-F1

DEMOLITION ITEMS

- D1 Remove existing 3 meter diving stand, protect and deliver to Owner
- D2 Remove existing pool main drain grate
- D3 Remove existing lifeguard chair
- D4 Remove existing bench, table, trash can, protect and deliver to Owner
- D5 Remove existing tree
- D6 Remove existing sunshade, protect and deliver to Owner
- D7a Remove existing 4'-0" tall chain link fence fabric, posts, and footings
- D7b Remove existing 6'-0" tall chain link fence fabric, posts, and footings
- D8 Remove existing lightpole and footing (protect conductor for remaining lights)
- D9 Remove existing sidewalk
- D10 Remove existing parking ~ See Sheet SA-01 for limits
- D11 Remove existing concrete gutter blocks ~ See Detail A-SP-PM2
- D12 Remove existing pool deck ~ See Detail A-SP-PM2
- D13 Remove existing portions of pool floor ~ See Pool Area Details
- D14 Remove existing wading pool
- D15 Remove existing pool and wading pool main drain, gutter return, and recirc piping, between pool and filter area ~ See Sheet SP-PM1 for existing piping notes
- D16 Remove existing portions of deck drain piping located beneath existing pool deck, and in areas that interfere with new construction. Also remove piping as noted on Sheet CG-01. Protect remaining piping extension for connection of new deck drain piping
- D17 Remove existing caulk from pool floor and wall joints
- D18 Remove existing pool paint by sandblasting for repainting
- D19 Construction limits
- D20 Construction access
- D21 Construction staging
- D22 Suggested silt fence location

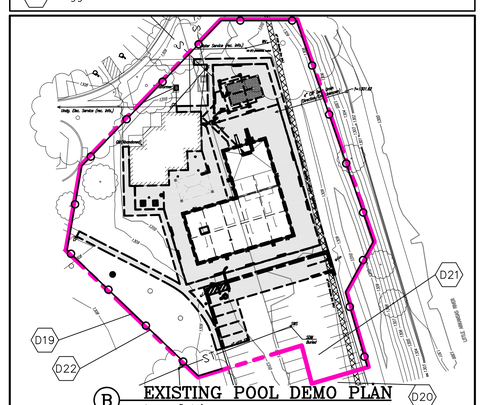

B EXISTING POOL DEMO PLAN
Scale: 1"=60'

waters edge AQUATIC DESIGN
11205 W. 79th St.
Lenexa, KS 66214
t. 913.438.4338
www.WeDesignPools.com
Kansas STATE CERTIFICATE OF AUTHORITY #E-990

PEC

landworks STUDIO

ARCHITECTURAL URBAN PRAIRIE COLLABORATIVE, P.C.

H&B HOSS & BROWN ENGINEERS

WICHITA, KANSAS
Pool Improvements
MINISA PARK

CITY OF WICHITA

Seal: JEFF A. BARTLEY LICENSED PROFESSIONAL ENGINEER 15116 KANSAS

Jeff Bartley–ENGINEER
LICENSE #15116

Date: 08-14-20 Job #: 18-512
Drawn: SRS Checked: JAB
Issue: CONSTRUCTION DOCUMENTS

EXISTING POOL DEMO PLAN

SP-D1

Water's Edge Aquatic Design © 2020