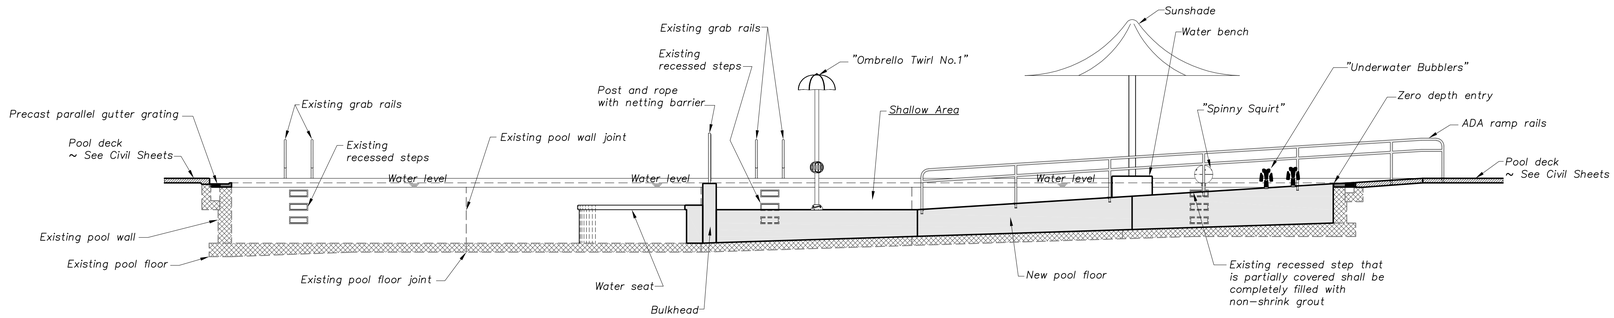

C POOL SECTION
Scale: 3/16"=1'-0"

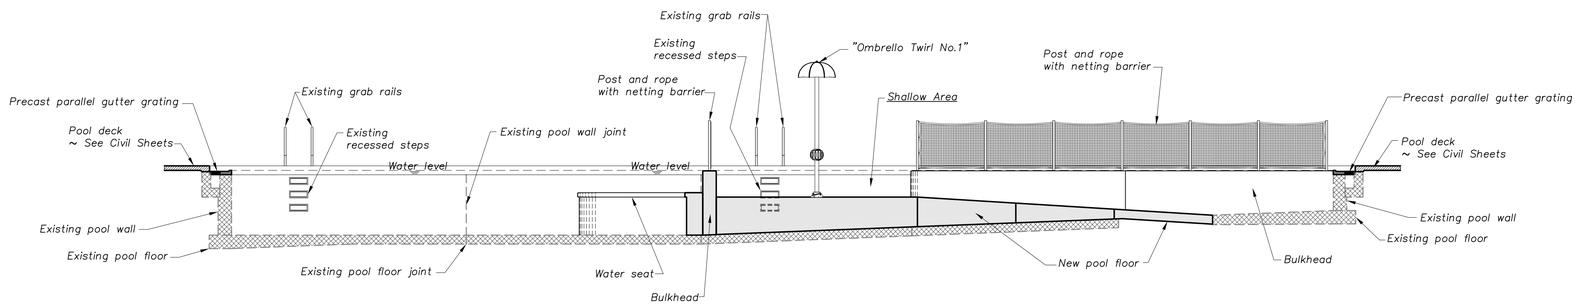

D POOL SECTION
Scale: 3/16"=1'-0"

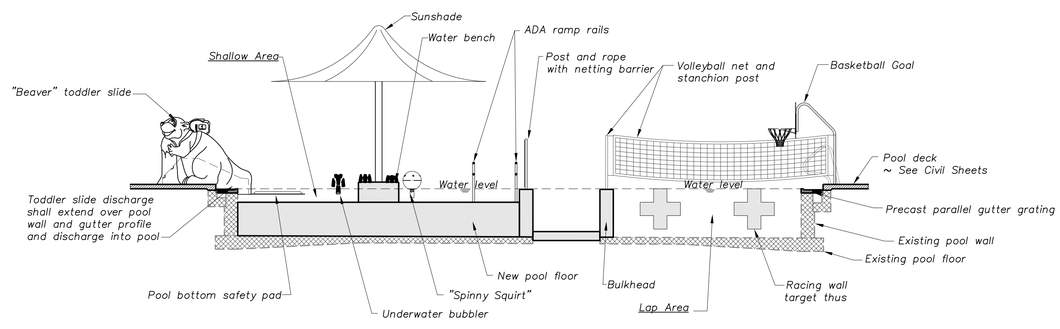

E POOL SECTION
Scale: 3/16"=1'-0"

waters edge
AQUATIC DESIGN
11205 W. 79th St.
Lenexa, KS 66214
t. 913.438.4338
www.WeDesignPools.com
Kansas STATE CERTIFICATE
OF AUTHORITY #E-990

PEC

landworks STUDIO

ARCHITECTURAL
URBAN PRAIRIE
COLLABORATIVE, P.C.

H&B ENGINEERS
HOSS & BROWN

WICHITA, KANSAS
Pool Improvements
MINISA PARK

CITY OF WICHITA

Seal:
JEFF A. BARTLEY
LICENSED
15116
KANSAS
PROFESSIONAL ENGINEER
8/14/20

Jeff Bartley-ENGINEER
LICENSE #15116

Date: 08-14-20	Job #: 18-512
Drawn: SRS-KHC	Checked: JAB
Issue: CONSTRUCTION DOCUMENTS	

POOL
SECTIONS

SP-P3

Water's Edge Aquatic Design
© 2020