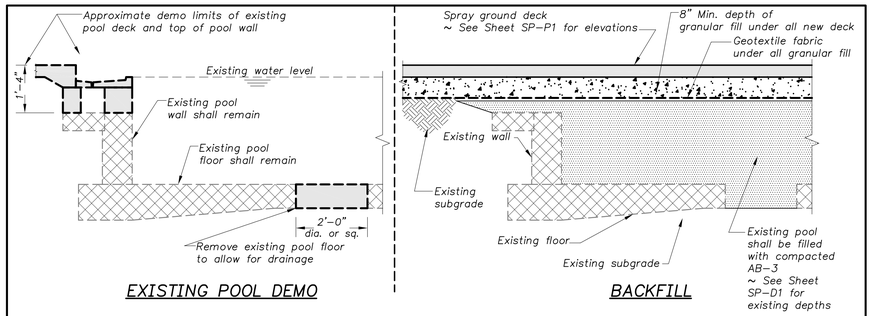

A EXISTING POOL DEMO AND BACKFILL DETAIL
Scale: 1/2"=1'-0"

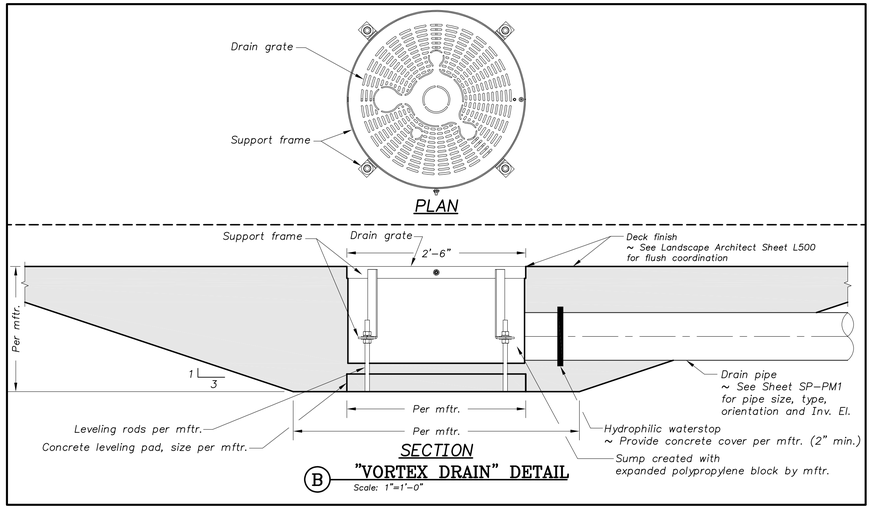

B "VORTEX DRAIN" DETAIL
Scale: 1"=1'-0"

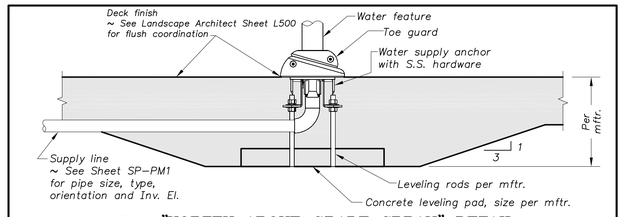

C "VORTEX ABOVE GRADE SPRAY" DETAIL
Scale: 1"=1'-0"

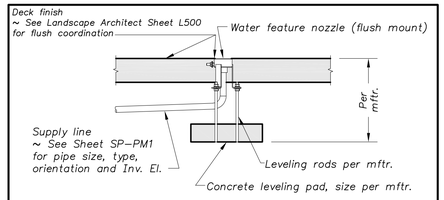

D "VORTEX FLUSH MOUNT SPRAY" DETAIL
Scale: 1"=1'-0"

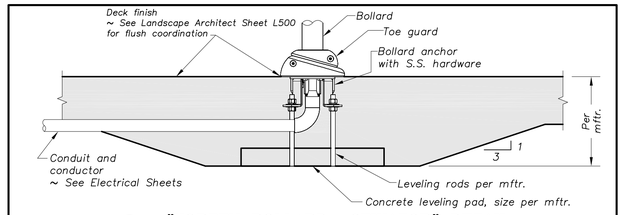

E "VORTEX BOLLARD ACTIVATOR" DETAIL
Scale: 1"=1'-0"

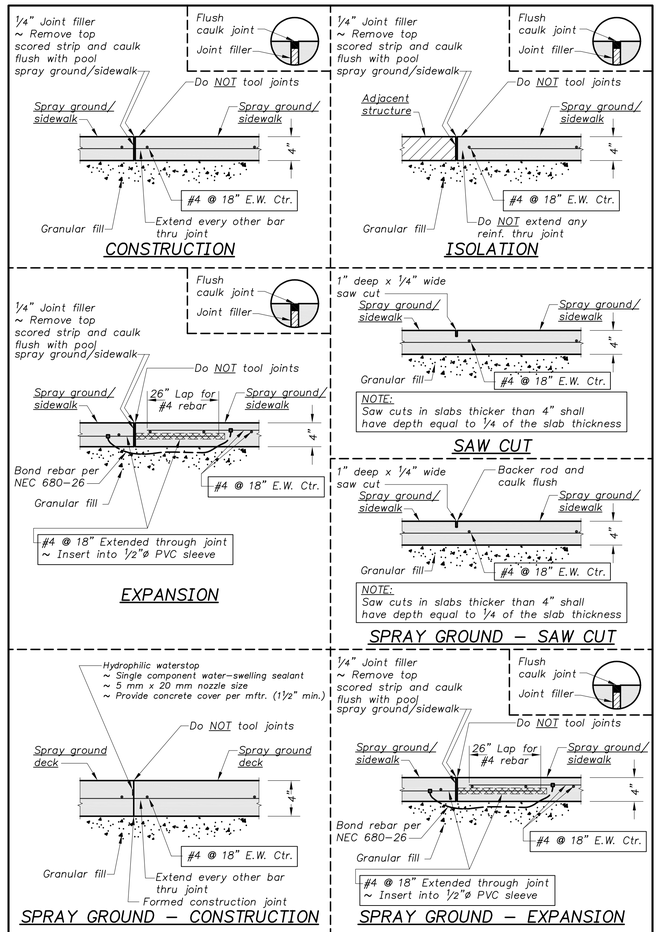

F POOL DECK AND SIDEWALK CONCRETE JOINT DETAIL
Scale: 1"=1'-0"

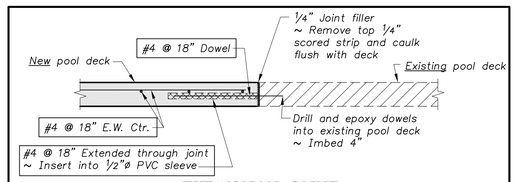

G POOL DECK AT EXISTING POOL DECK JOINT DETAIL
Scale: 1"=1'-0"

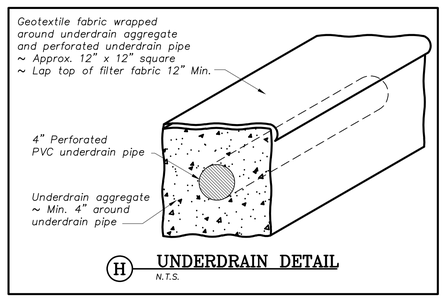

H UNDERDRAIN DETAIL
N.T.S.

waters edge AQUATIC DESIGN
11205 W. 79th St.
Lenexa, KS 66214
t. 913.438.4338
www.WeDesignPools.com
Kansas STATE CERTIFICATE OF AUTHORITY #E-990

PEC

landworks STUDIO

ARCHITECTURAL URBAN PRAIRIE COLLABORATIVE, P.C.

HOSS & BROWN ENGINEERS

WICHITA, KANSAS
Spray Ground
LINWOOD PARK

CITY OF WICHITA

Seal: JEFF A. BARTLEY LICENSED 15116 KANSAS PROFESSIONAL ENGINEER 8/14/20

Jeff Bartley–ENGINEER
LICENSE #15116

Date: 08-14-20	Job #: 18-512
Drawn: SRS	Checked: JAB
Issue: CONSTRUCTION DOCUMENTS	

SPRAY GROUND DETAILS

SP-PM2

Water's Edge Aquatic Design © 2020