NOTE: Contractor to ensure positive drainage from existing and future playground area to inlets or to Pawnee ditch, with no low spots or areas of ponding in the immediate vicinity of the existing playground and future expansion.

NOTE: Pipe Measured to Center of Inlets and Manholes. Pipe Measured to Nose of End Sections. End Sections to be Subsidiary to Pipe Quantity. Pipe Measured to Back of Headwalls. Back of Headwalls to be the Start & End of Stationing. Nose of End Sections be the Start & End of Stationing.

NOTE: Trees to be removed are marked as such:

NOTE: Pvmt., Curb & Gutter, Drive and Sidewalk REMOVAL

NOTE: EROSION CONTROL - Contractor to Install Drop Inlet Protection on 4 Backyard Inlets after Construction

SCALE:
1" = 20' Horizontal
1" = 5' Vertical

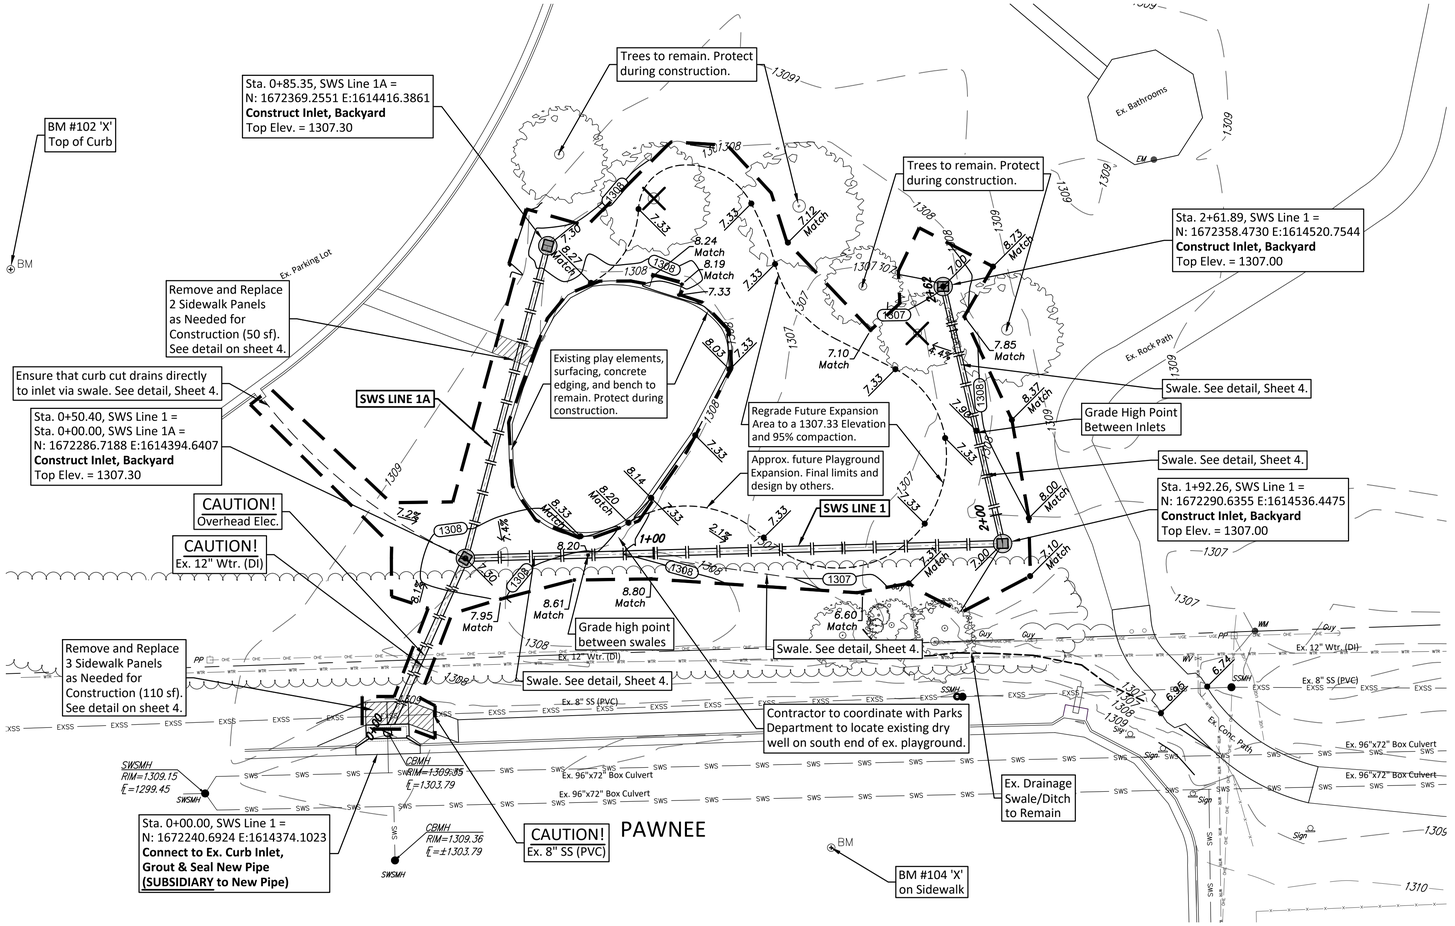

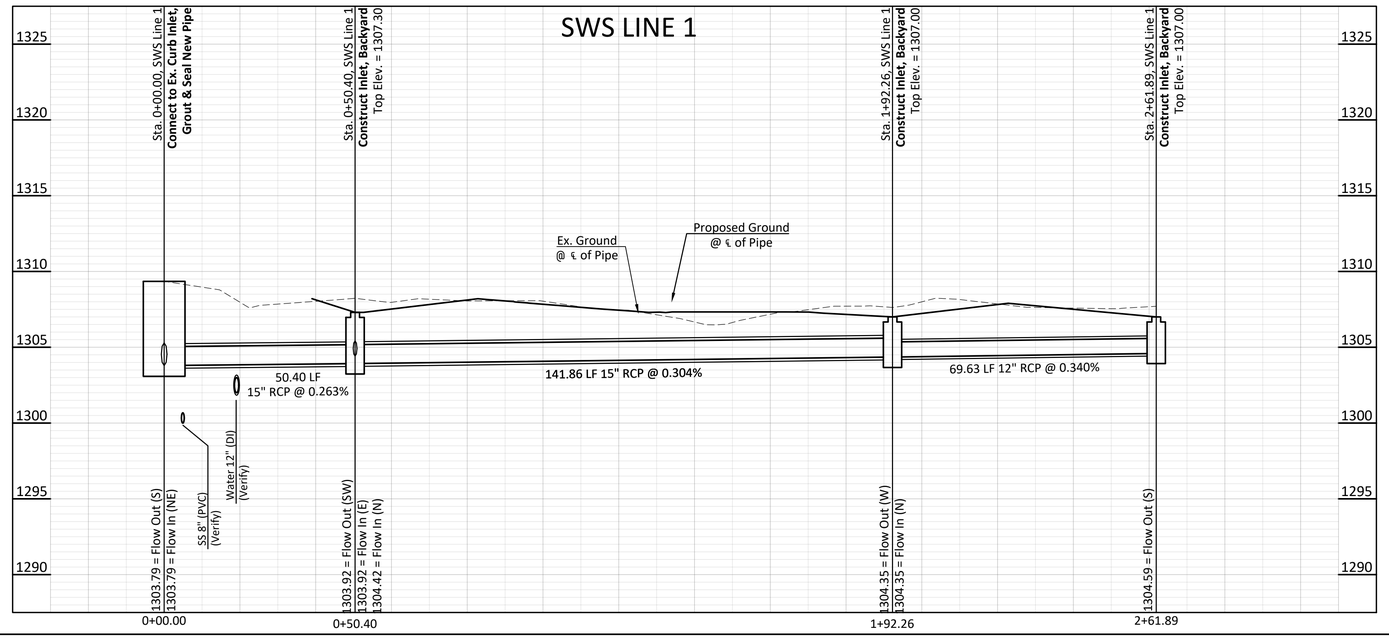

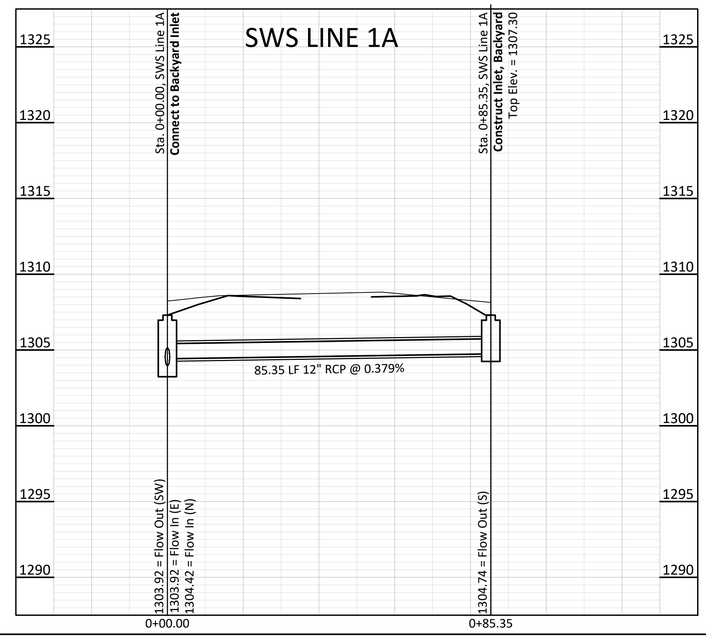

BAUGHMAN COMPANY
315 Ellis St. Wichita, KS 67211 316-262-7271
BaughmanCo.com

CAPITAL IMPROVEMENT PROJECT
PLAYGROUND AREA GRADING & DRAINAGE IMPROVEMENTS
PAWNEE PRAIRIE PARK IMPROVEMENTS

PROJECT NUMBER: 482-11023
INTERNAL NUMBER: 20-04-E560
DESIGN: LP
DRAWN: LP
DATE: Aug, 2020
SHEET 3 OF 8

I:\E\PROJECTS\PAWNEE PRAIRIE PARK_2020-E560\ENGINEERING\PP2-PLN-E560_LP.DWG