REFER TO SHEET G-0.01 FOR STANDARD DRAWING LEGEND

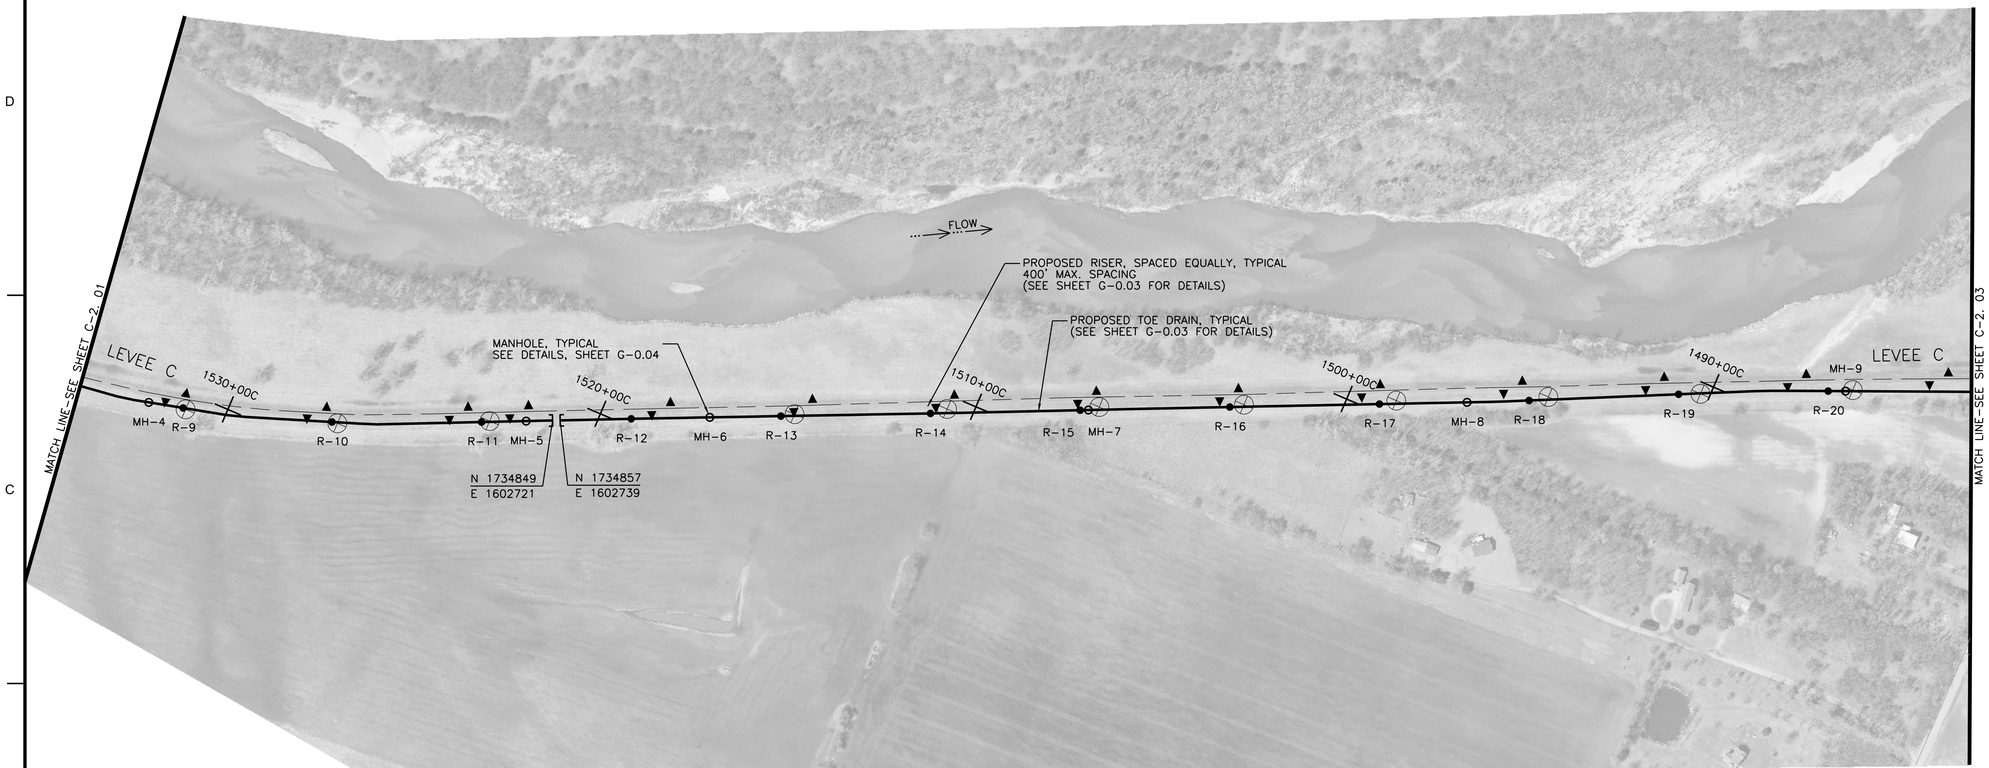

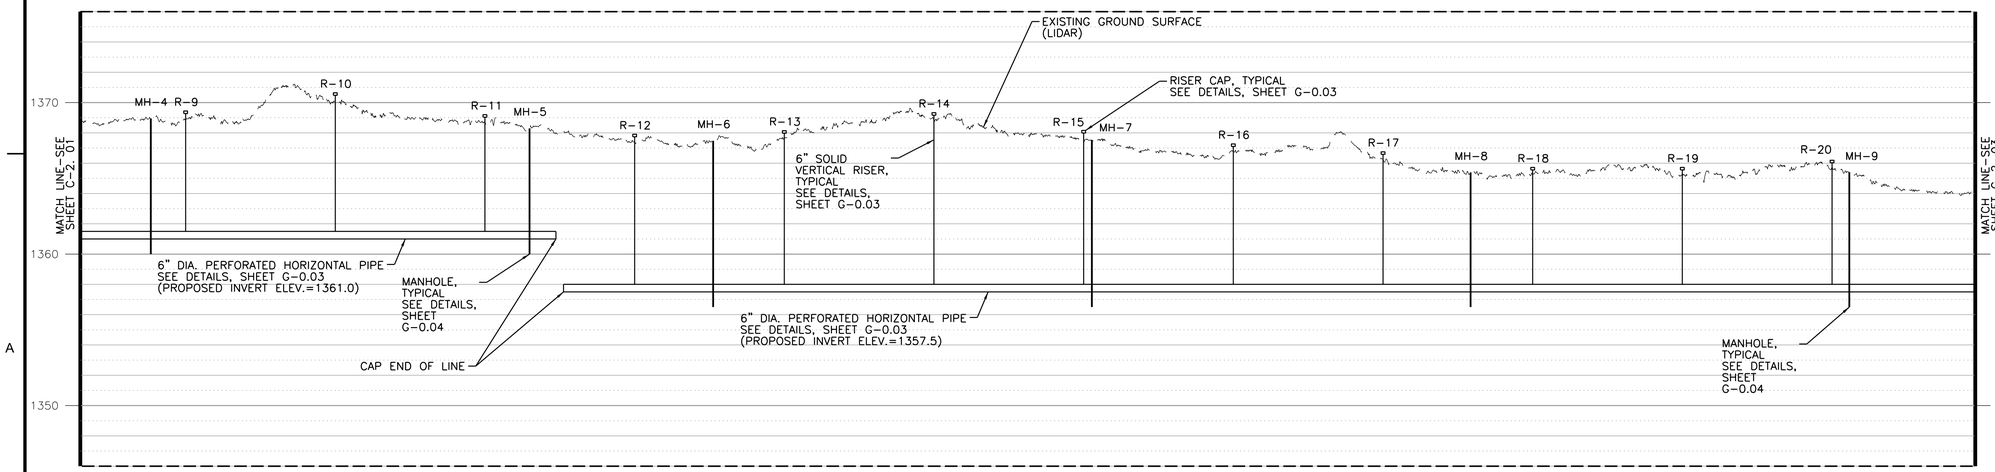

200' 100' 0 200'

GRAPHIC SCALE

RISER/MANHOLE COORDINATES		
POINT NAME	NORTHING	EASTING
MH-4	1734476	1601720
MH-5	1734820	1602657
MH-6	1735019	1603099
MH-7	1735427	1604012
MH-8	1735837	1604925
MH-9	1736254	1605833
R-9	1734498	1601810
R-10	1734618	1602186
R-11	1734772	1602550
R-12	1734934	1602910
R-13	1735095	1603271
R-14	1735256	1603632
R-15	1735418	1603992
R-16	1735580	1604353
R-17	1735742	1604713
R-18	1735905	1605073
R-19	1736074	1605430
R-20	1736237	1605791

RISER/MANHOLE COORDINATES AND TOE-DRAIN PIPE INVERT ELEVATIONS ARE BASED LIDAR TOPOGRAPHIC DATA AND MAY REQUIRE MINOR HORIZONTAL AND VERTICAL ADJUSTMENTS TO BE MADE IN THE FIELD. ANY FIELD CHANGES TO THE TOE-DRAIN ALIGNMENT OR PIPE INVERTS SHALL BE APPROVED BY THE CITY OF WICHITA'S STORMWATER ENGINEER.

PROFILE SCALE (40:1 EXAGGERATION):
HORIZONTAL: 1"=200'
VERTICAL: 1"=5'

APPR.	DATE	DESCRIPTION	MARK

amec
AMEC Earth & Environmental, Inc.
1129 SW Wanamaker
Topeka, Kansas 66604
Phone: (785) 272-4630
Fax: (785) 272-4678

CITY OF WICHITA

UPPER LEVEE "C" TOE DRAIN INSTALLATION
WICHITA-VALLEY CENTER LOCAL FLOOD PROTECTION PROJECT
WICHITA, KANSAS

PREPARED FOR
THE CITY OF WICHITA, KANSAS
455 N. Main
Wichita, KS 67202

LAWRENCE J. SAMPLE
LICENSED
15855
8/13/12
KANSAS
PROFESSIONAL ENGINEER

DESIGNED BY:		DATE:
Larry Sample, PE		08-13-2012
DWN BY: RES	CKD BY: LBK	APP BY: L. SAMPLE
FILE NAME: 08_C-2.dgn		

AMEC PROJ. NO. 5-6150-0001

LEVEE TOE DRAIN PLAN AND PROFILE

C-2.02

SHEET 8 OF 24