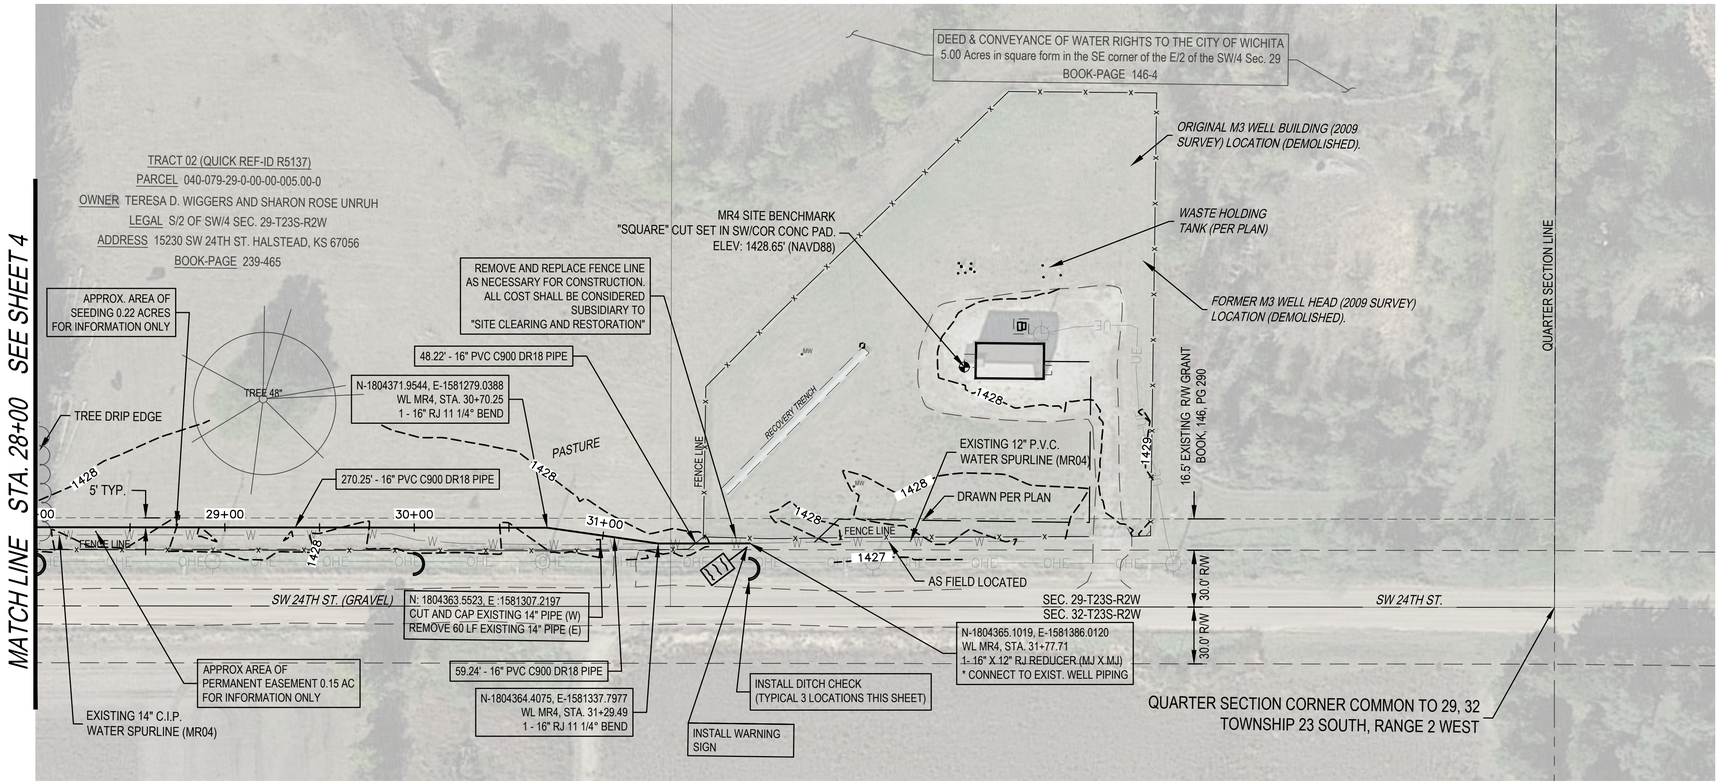

* PRIOR TO BEGINNING CONSTRUCTION, THE CONTRACTOR SHALL EXCAVATE THE EXISTING WATERLINE TO VERIFY PIPE SIZE, TYPE, FITTINGS, & HORIZONTAL & VERTICAL LOCATION. THE CONTRACTOR SHALL REPORT HIS FINDINGS TO THE ENGINEER SO THAT ANY NECESSARY PLAN MODIFICATIONS MAY BE MADE. ANY ADDITIONAL LABOR OR MATERIALS NECESSARY TO COMPLETE THE CONNECTION SHALL BE CONSIDERED SUBSIDIARY TO THE PROJECT.

UNLESS NOTED OTHERWISE, ELEVATIONS SHOWN ARE TOP OF PIPE

) DENOTES DITCH CHECK SEE DETAIL, SHEET 12

MR4 SPUR LINE

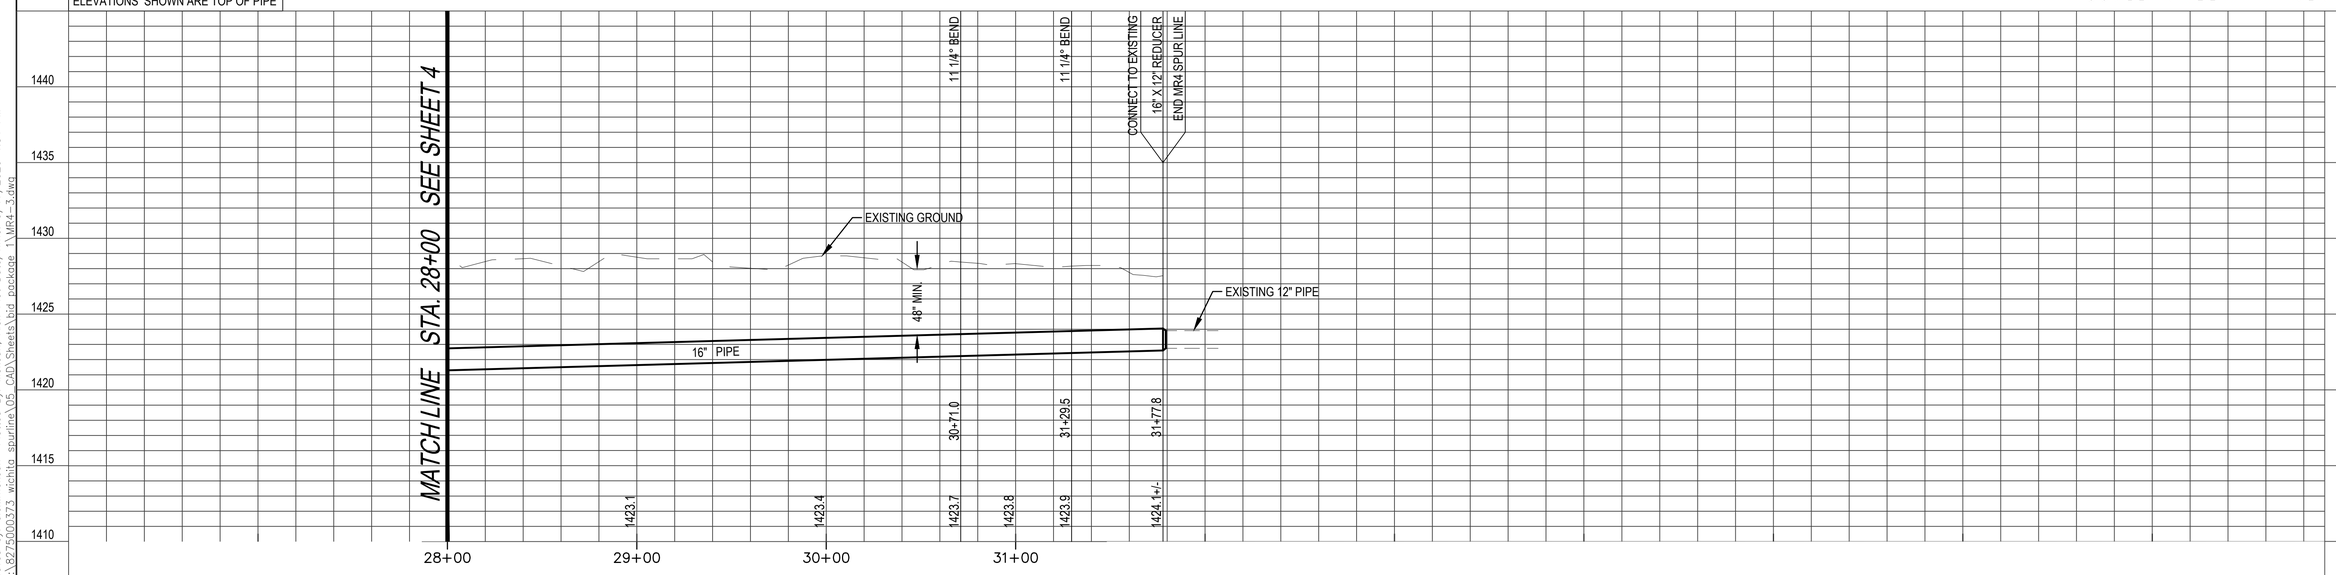

Environment & Infrastructure Solutions, Inc.
245 N. WACO AVENUE, SUITE 110
WICHITA, KANSAS 67202
PHONE: 316-448-2711
FAX: 316-448-2711
wood.

REVISIONS:

MR4 SPUR LINE (3)

EQUUS WELLFIELD SPURLINE REPLACEMENTS - MR4
GARY JANZEN, P.E. - CITY ENGINEER
CITY OF WICHITA

DESIGNED BY: EJB
DRAWN BY: JAN
CHECKED BY: ----
DATE: September 17, 2020

ERIC J. BROWN LICENSED 18603 9-17-20 KANSAS PROFESSIONAL ENGINEER

PROJECT NO. 639020

SHEET NO. 5 OF 10

Last Saved by: alex.mckeon Plotted By: Mckeon, Alex Plot Date/Time: 9/17/2020 4:54 PM
File: L:\827500373 wichita spurline\05 CAD\Sheets\bid package 1\MR4-3.dwg