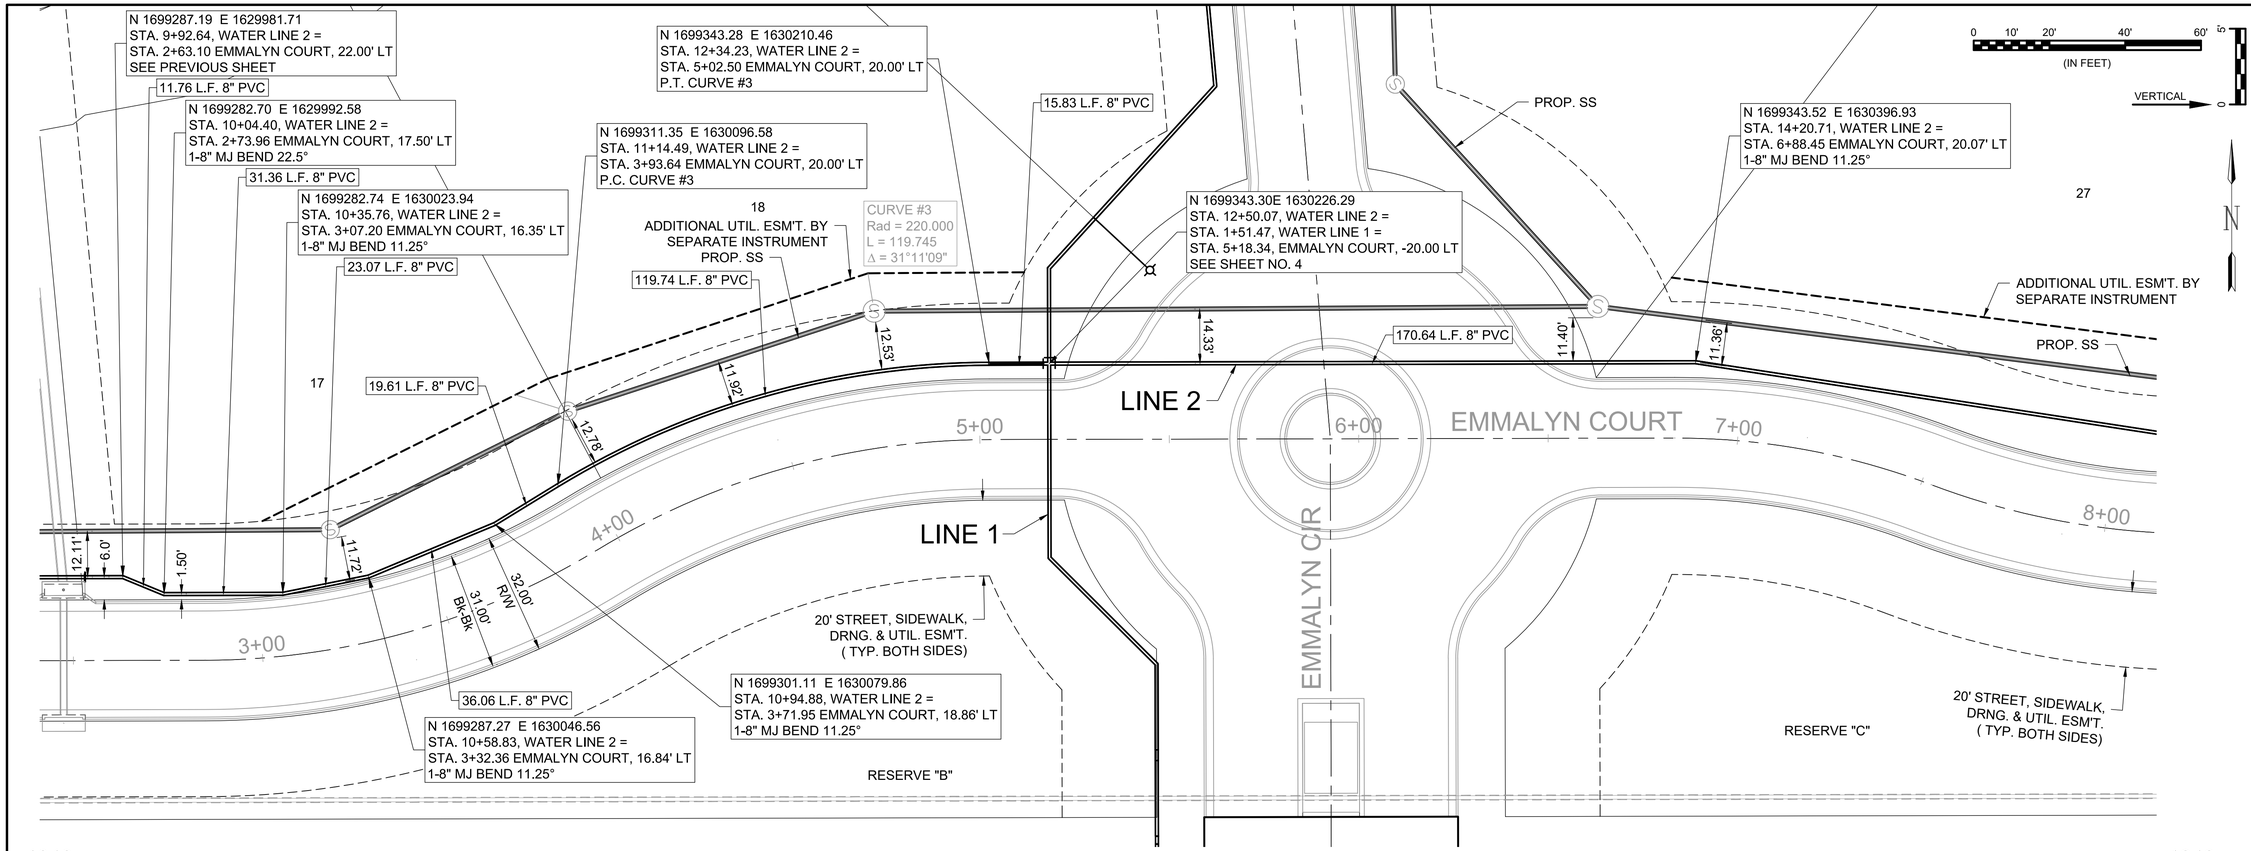

© 2020 GARVER, LLC
THIS DOCUMENT, ALONG WITH THE IDEAS AND DESIGNS CONVEYED HEREIN, SHALL BE CONSIDERED INSTRUMENTS OF PROFESSIONAL SERVICE AND ARE PROPERTY OF GARVER, LLC. ANY USE, REPRODUCTION, OR DISTRIBUTION OF THIS DOCUMENT, ALONG WITH THE IDEAS AND DESIGN CONTAINED HEREIN, IS PROHIBITED UNLESS AUTHORIZED IN WRITING BY GARVER, LLC OR EXPLICITLY ALLOWED IN THE GOVERNING PROFESSIONAL SERVICES AGREEMENT FOR THIS WORK.

8535 E. 21st St. N.
Suite 130
Wichita, KS 67206
(316) 264-8008

ERIC JOHN GLOVER
LICENSED
18744
KANSAS
PROFESSIONAL ENGINEER
10-21-20

REV.	DATE	DESCRIPTION	BY

CITY OF WICHITA
WICHITA, KANSAS

EMERALD BAY 4th ADD.
PHASE 2 - WATER

WATERLINE 2
(3 of 4)

JOB NO.: 19T41016
DATE: OCT. 2020
DESIGNED BY: EJG
DRAWN BY: DRS

BAR IS ONE INCH ON ORIGINAL DRAWING
0 1"
IF NOT ONE INCH ON THIS SHEET, ADJUST SCALES ACCORDINGLY.

DRAWING NUMBER
■

SHEET NUMBER 8 OF 18

File: L:\2019\19T41016 - Emerald Bay 4th PH 2\Drawings\C3D\Water Sheets\WATERLINE 2 - 3.dwg Last Save: 10/23/2020 8:27 AM Last saved by: EJGlover
Last plotted by: Glover, Eric J. Plot Style: ---- Plot Scale: 1:2.585 Plot Date: 10/23/2020 9:05 AM Plotter used: None