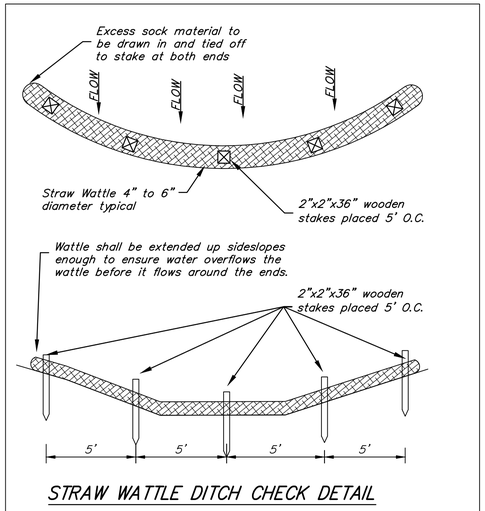

STRAW WATTLE DITCH CHECK DETAIL

NOTES:
1. All material to meet manufacturer specifications.
2. Ditch Check should be used in areas that drain 10 acres or less.
3. Sediment should be removed from behind check dam once the accumulated height has reached ½ height of the check dam.
4. Check dam can be direct seeded at the time of installation.

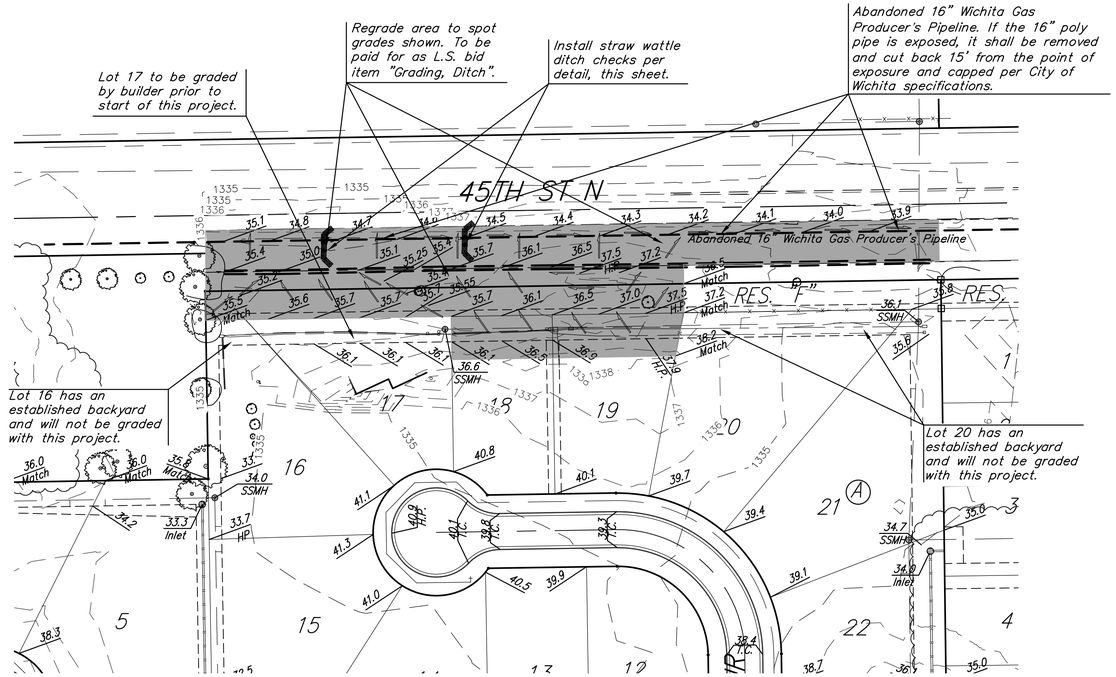

60 0 60

Scale: 1"=60'

1385 Existing Grade

Area to be graded

Straw Wattle Ditch Check

Baughman Company, P.A.
315 Ellis St. Wichita, KS 67211 P 316.262.0149
www.baughmancompany.com
Drawn: Checked: Approved: Date: 11/20
File: Scenic.dwg

EDGE WATER 3RD ADD. - PH. 2,3 & Entrance

REGRADING PLAN

STREET IMPROVEMENTS

REVISIONS

SHEET 13 OF 39