


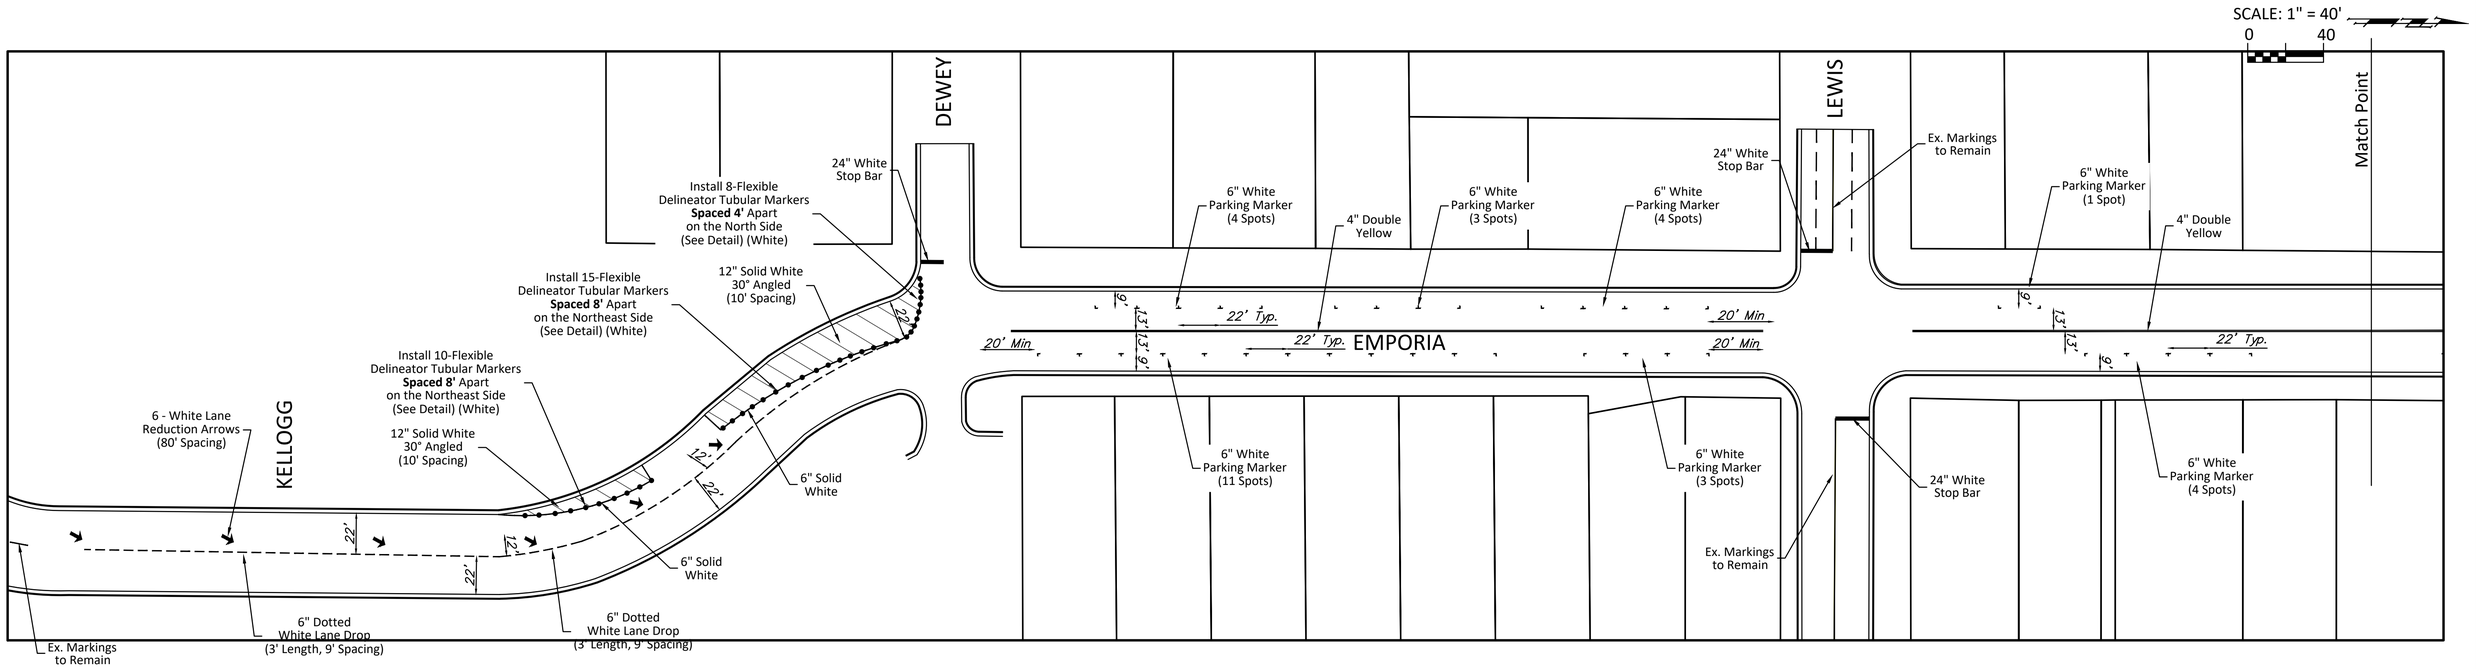


BAUGHMAN COMPANY
315 Ellis St. Wichita, KS 67211 316-262-7271
BaughmanCo.com

EMPORIA TWO-WAY CONVERSION

# MARKING PLAN

CAPITAL IMPROVEMENT PROJECT

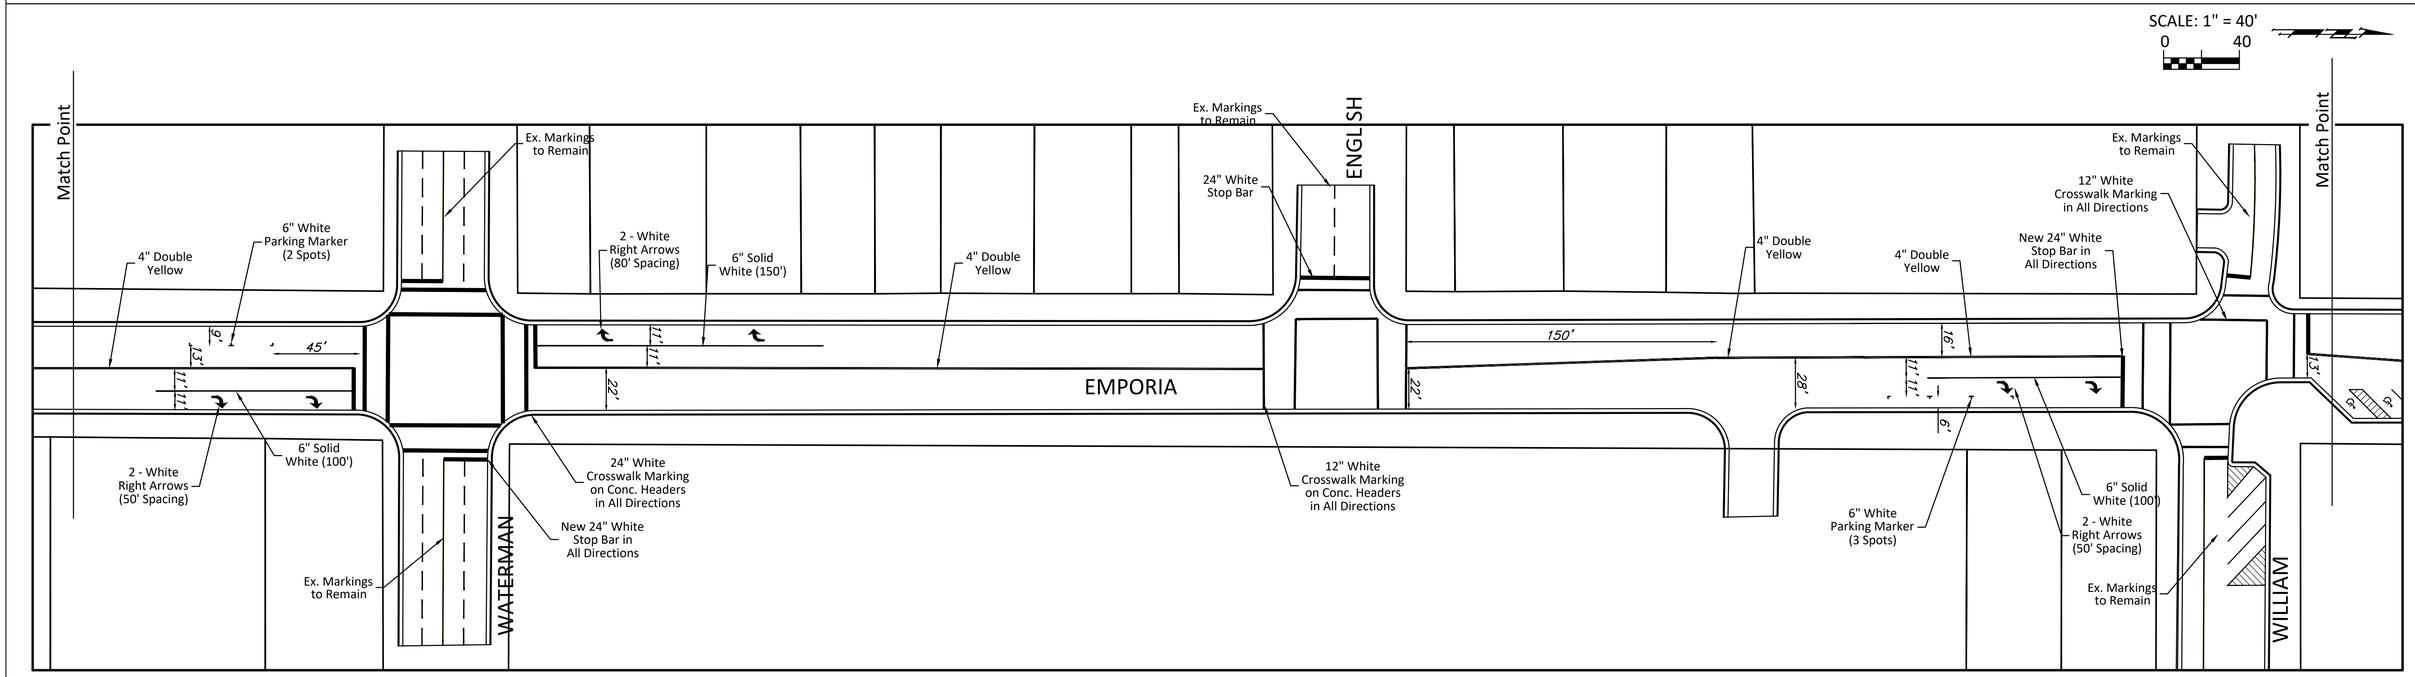PROJECT NUMBER 472-085610
INTERNAL NUMBER: 20-03-E546
DESIGN: LP
DRAWN: LP
DATE: Nov, 2020
SHEET 13 OF 16

file: I:\PROJECTS\EMPORIA TWO WAY CONVERSION (20-03-E546)\CAD\MARKING\EMPORIA TOTAL