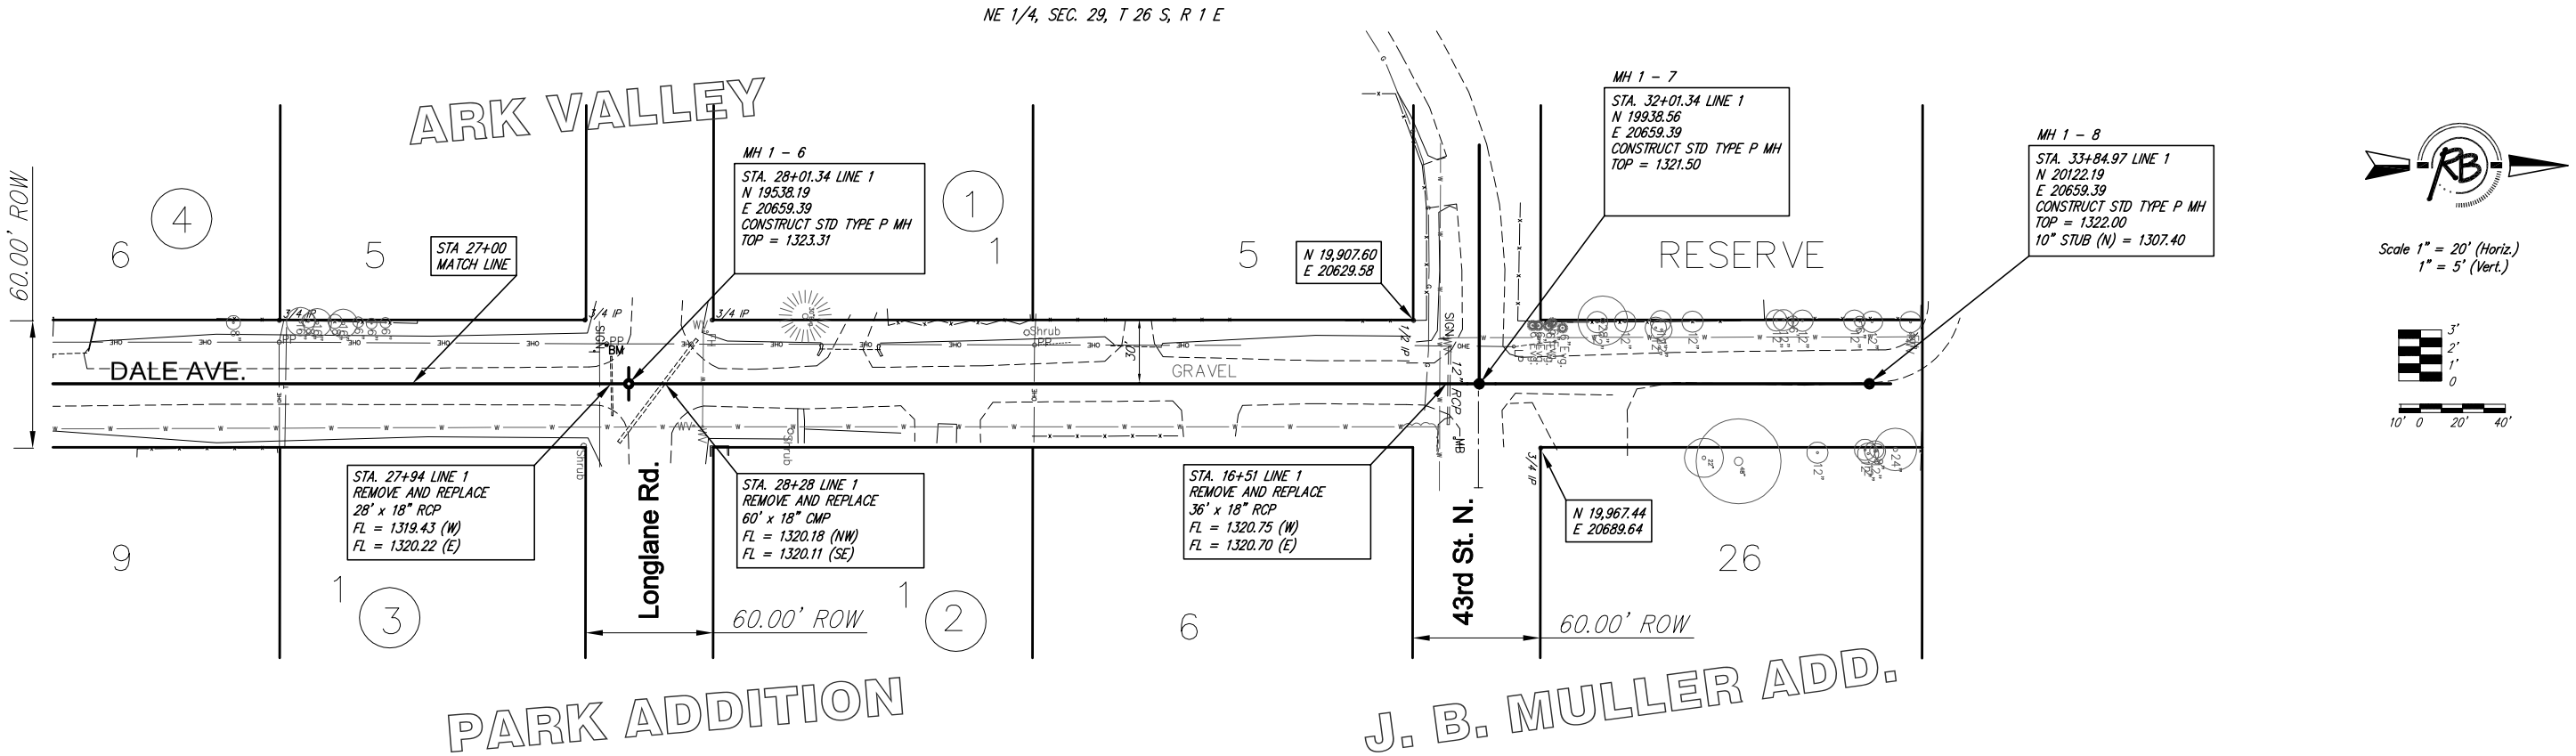

THE CONTRACTOR SHALL REMOVE AND REPLACE
THE EXISTING ROADWAY TO CITY STANDARDS.

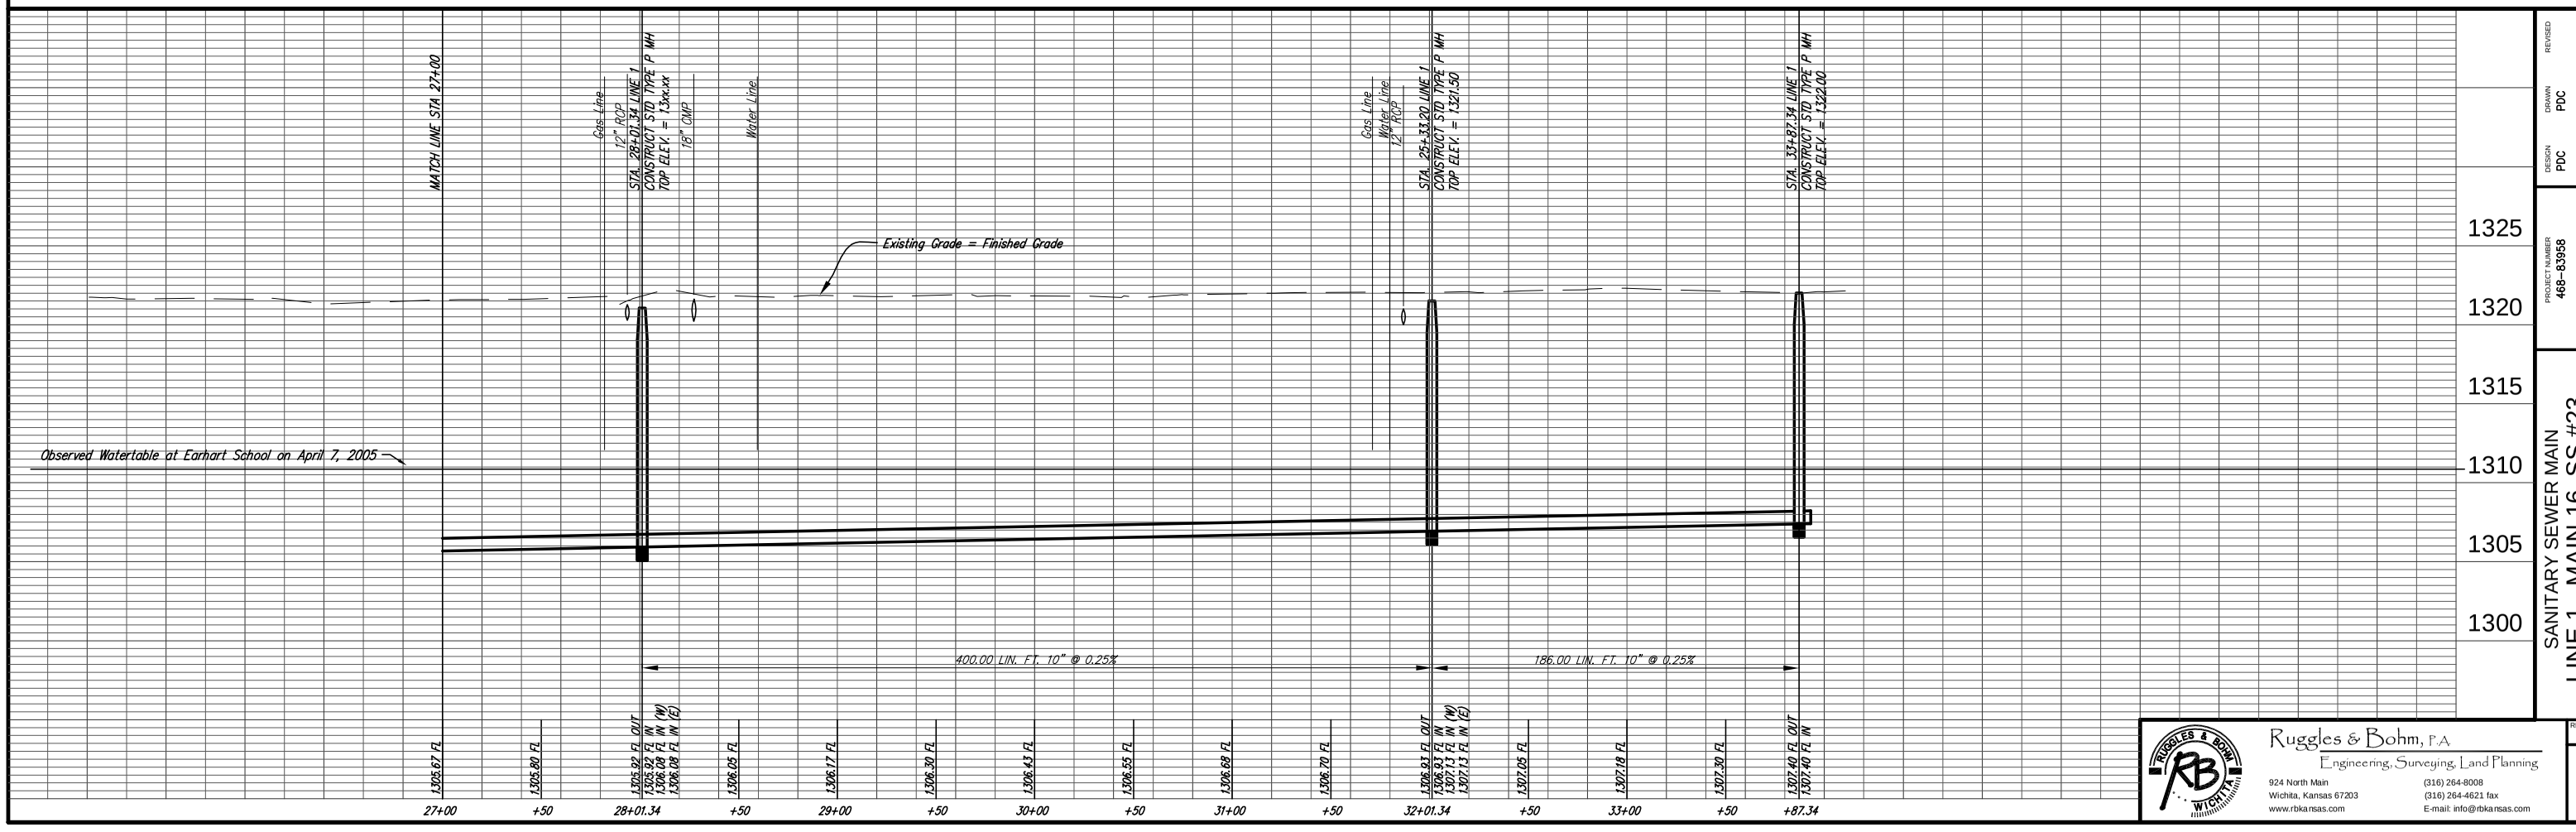

DESIGN	PDC
DRAWN	PDC
REVISED	
UTILITY	
DATE	4/14/05
REVIEW	
PROJECT NUMBER	468-83958
DRAWING FILE	eng. base

SANITARY SEWER MAIN
LINE 1, MAIN 16, SS #23
WICHITA, KANSAS

Ruggles & Bohm, P.A.
Engineering, Surveying, Land Planning
924 North Main
Wichita, Kansas 67203
www.rbkansas.com
(316) 264-8008
(316) 264-4621 fax
E-mail: info@rbkansas.com

RB JOB 2686X
SHEET 4 OF 24