FHWA REGION NO.	STATE	PROJECT NO.	FISCAL YEAR	SHEET NO.	TOTAL SHEETS
7	KANSAS	87N-0348-01	2007	31	135

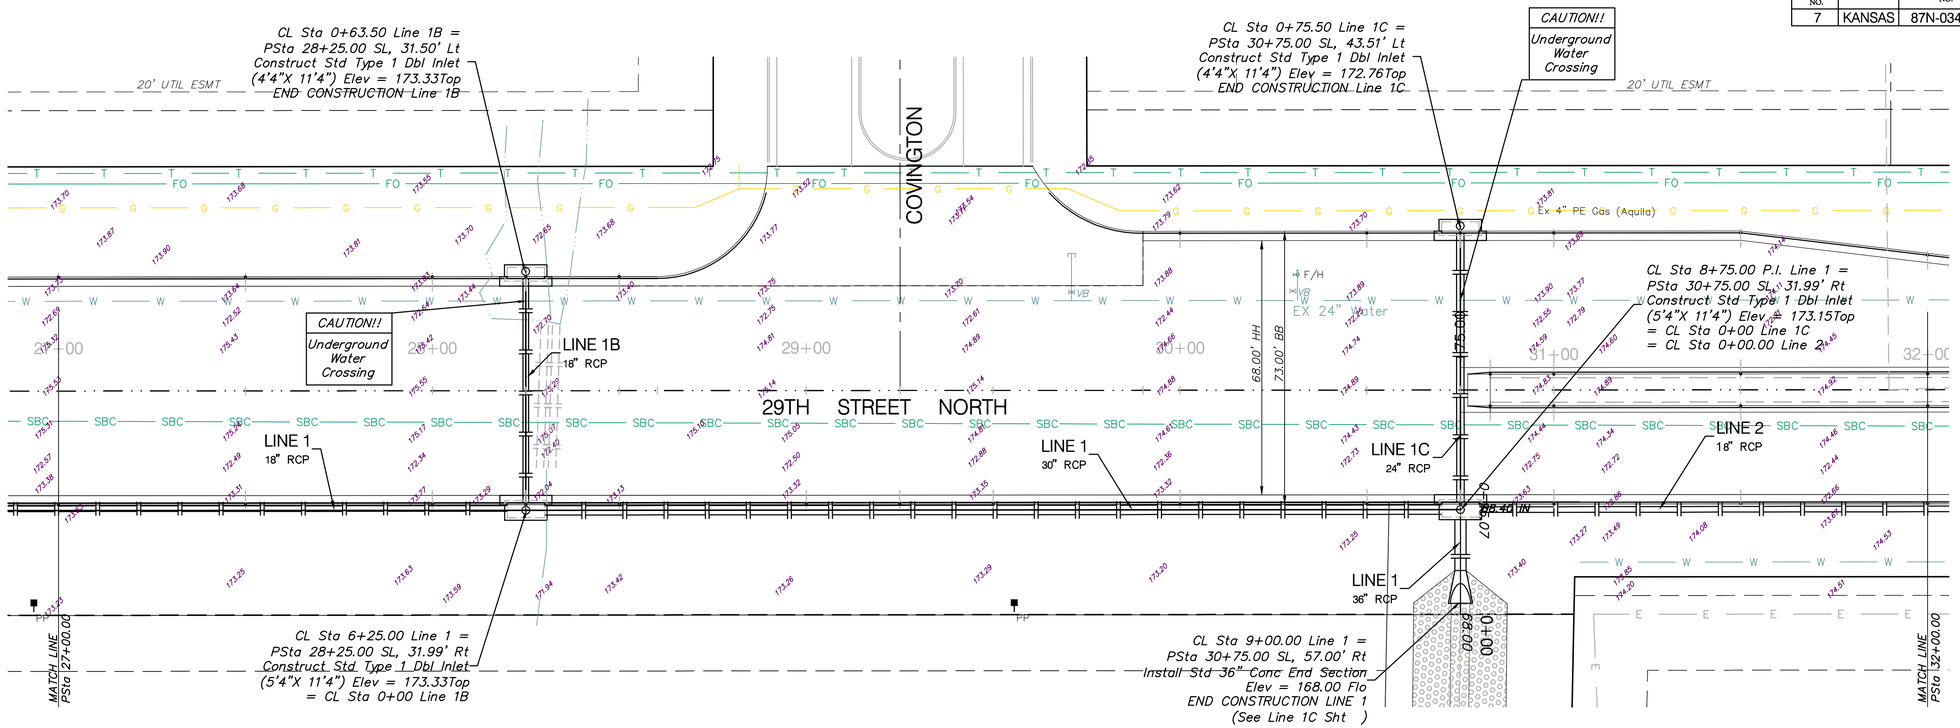

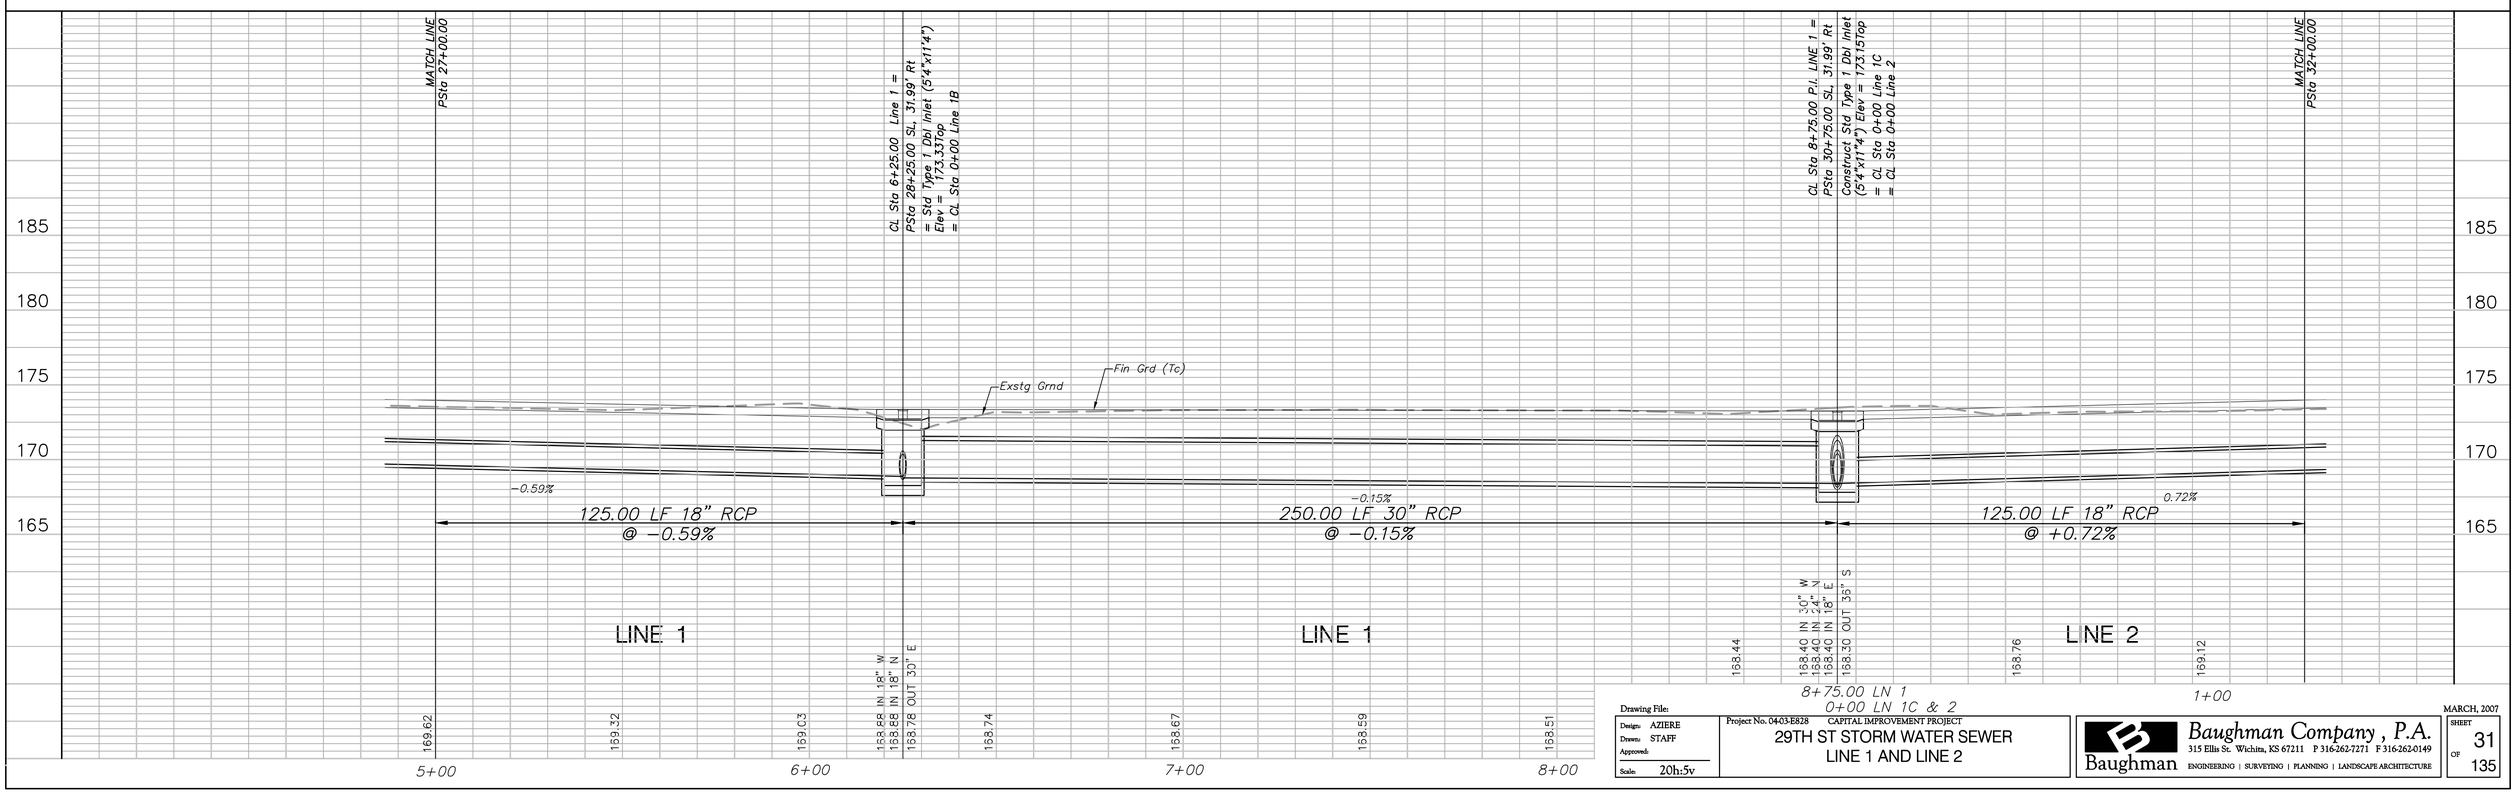

Drawing File:

Design: AZIERE
Drawn: STAFF
Approved:
Scale: 20h:5v

Project No. 04-03-E828 CAPITAL IMPROVEMENT PROJECT

29TH ST STORM WATER SEWER
LINE 1 AND LINE 2

Baughman Company , P.A.
315 Ellis St. Wichita, KS 67211 P 316-262-7271 F 316-262-0149
Baughman ENGINEERING | SURVEYING | PLANNING | LANDSCAPE ARCHITECTURE

MARCH, 2007

SHEET 31 OF 135