FHWA REGION NO.	STATE	PROJECT NO.	FISCAL YEAR	SHEET NO.	TOTAL SHEETS
7	KANSAS	87N-0348-01	2007		

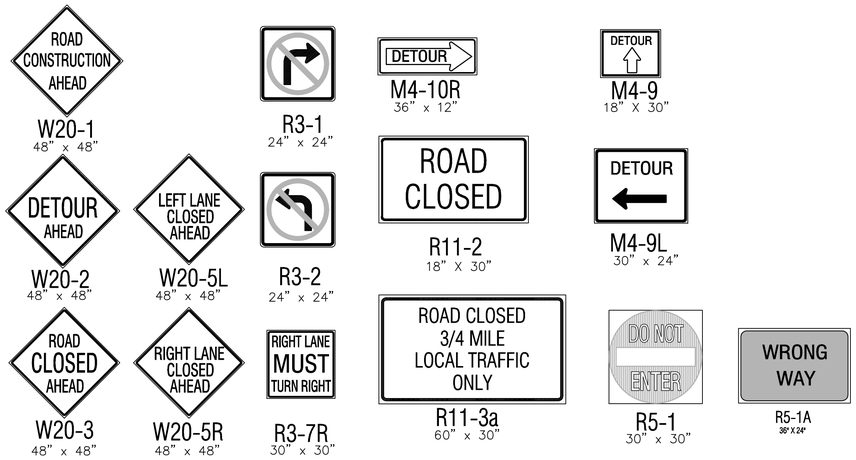

LIST OF TRAFFIC CONTROL DEVICES

	MUTCD DEVICE NO.	NO.	FLASHERS TYPE A	FLASHERS TYPE B	REMARKS
≠	W20-1	6			
≠	W20-2	2			
≠	W20-3	3			
≠	W20-5L	3			
≠	W20-5R	4			
≠	R3-1	2			
≠	R3-2	2			
≠	R3-7R	2			
≠	R5-1	6			
≠	R11-2	5			
≠	R11-3a	1			
≠	R11-4	1			
≠	M4-10R	2			
≠	M4-9	3			
≠	Type III	16			

* FOR INFORMATION ONLY

0 40 80
SCALE: 1" = 80'

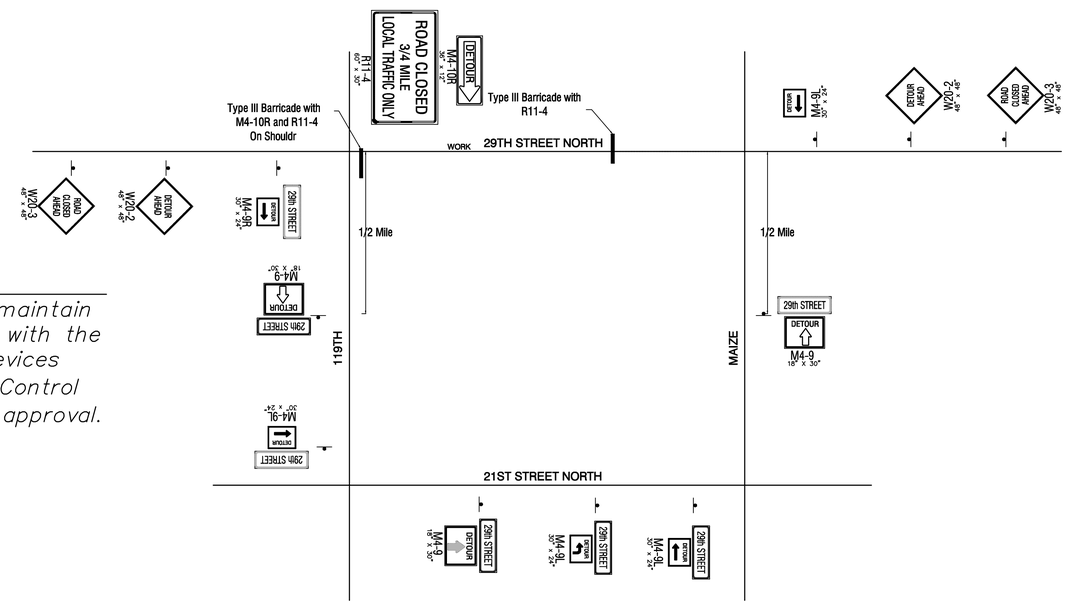

DETOUR SIGNING

Contractor shall provide, erect, and maintain traffic control devices in accordance with the Manual on Uniform Traffic Control Devices (M.U.T.C.D) as shown on the Traffic Control plans and subject to the Engineer's approval.

DETOUR

Detour E–W through traffic Using 21st st., 119th st. & Maize Rd.

Drawing File: E:\\eng\29th (Maize-119th)\conseq.dwg

MARCH, 2007

Designs: AZIERE
Drawn: TCA
Approved: JFB
Scale: NOTED

Project No. 04-03-E828 CAPITAL IMPROVEMENT PROJECT

Detour
Construction Sequencing

29th Street Paving Project - Maize Road to 119th Street

Baughman Company , P.A.
315 Ellis St. Wichita, KS 67211 P 316-262-7271 F 316-262-0149
Baughman ENGINEERING | SURVEYING | PLANNING | LANDSCAPE ARCHITECTURE

SHEET 85 OF 135