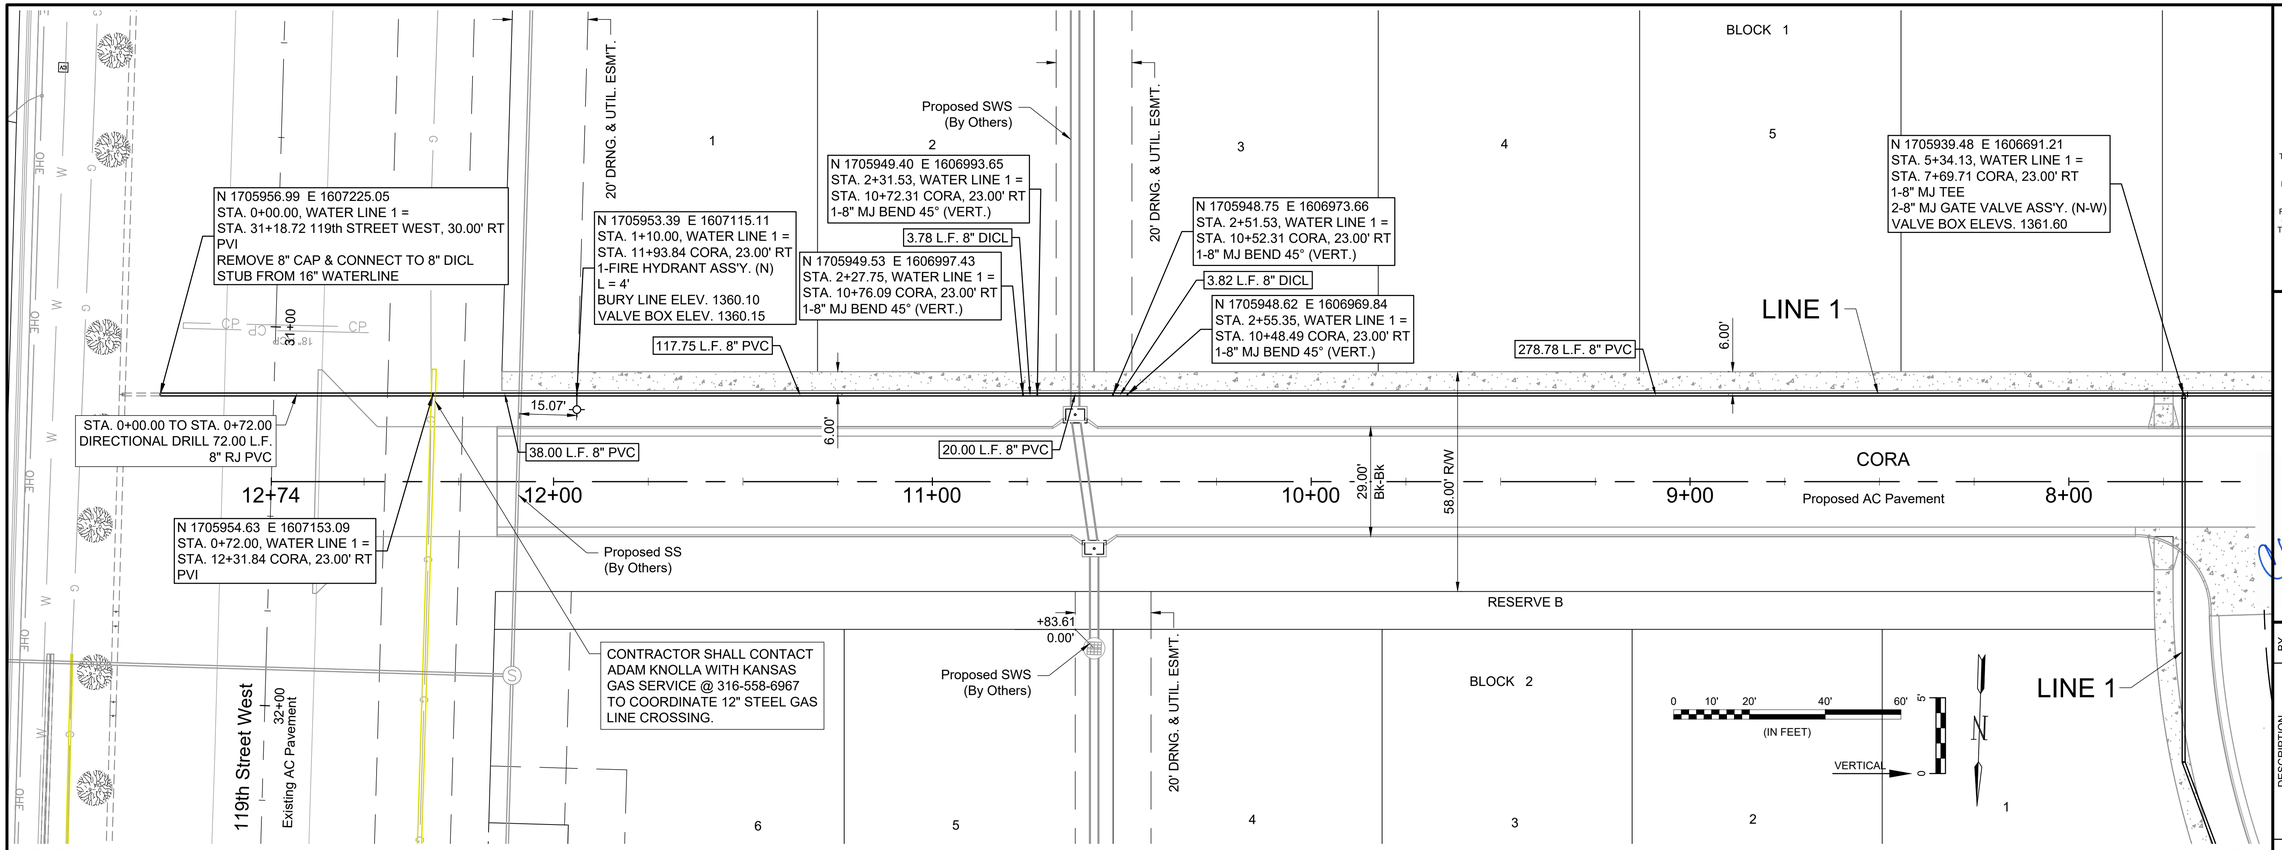

© 2020 GARVER, LLC
THIS DOCUMENT, ALONG WITH THE IDEAS AND DESIGNS CONVEYED HEREIN, SHALL BE CONSIDERED INSTRUMENTS OF PROFESSIONAL SERVICE AND ARE PROPERTY OF GARVER, LLC. ANY USE, REPRODUCTION, OR DISTRIBUTION OF THIS DOCUMENT, ALONG WITH THE IDEAS AND DESIGN CONTAINED HEREIN, IS PROHIBITED UNLESS AUTHORIZED IN WRITING BY GARVER, LLC OR EXPLICITLY ALLOWED IN THE GOVERNING PROFESSIONAL SERVICES AGREEMENT FOR THIS WORK.

8535 E. 21st St. N.
Suite 130
Wichita, KS 67206
(316) 264-8008

CHRISTOPHER MICHAEL BOHM
LICENSED
11631
12-3-20
KANSAS
PROFESSIONAL ENGINEER

BY	DESCRIPTION	DATE	REV.

CITY OF WICHITA
WICHITA, KANSAS

MALLARD ESTATES
MAIZE, KANSAS
WATER PLANS

WATER LINE 1
(1 OF 5)

JOB NO.: 20T41152
DATE: DEC. 2020
DESIGNED BY: CMB
DRAWN BY: DRS

BAR IS ONE INCH ON ORIGINAL DRAWING
0 1"
IF NOT ONE INCH ON THIS SHEET, ADJUST SCALES ACCORDINGLY.

DRAWING NUMBER
■

SHEET NUMBER 3 OF 18

File: L:\2020\20T41152 - Mallard Estates Engineering\Drawings\C3D\WATER SHEETS\WATER LINE 1 (1 of 5).dwg Last Save: 12/4/2020 10:13 AM Last saved by: DRStandrich
Last plotted by: Standrich, Daryl R. Plot Style: ---- Plot Scale: 1:2.5849 Plot Date: 12/4/2020 10:44 AM Plotter used: None