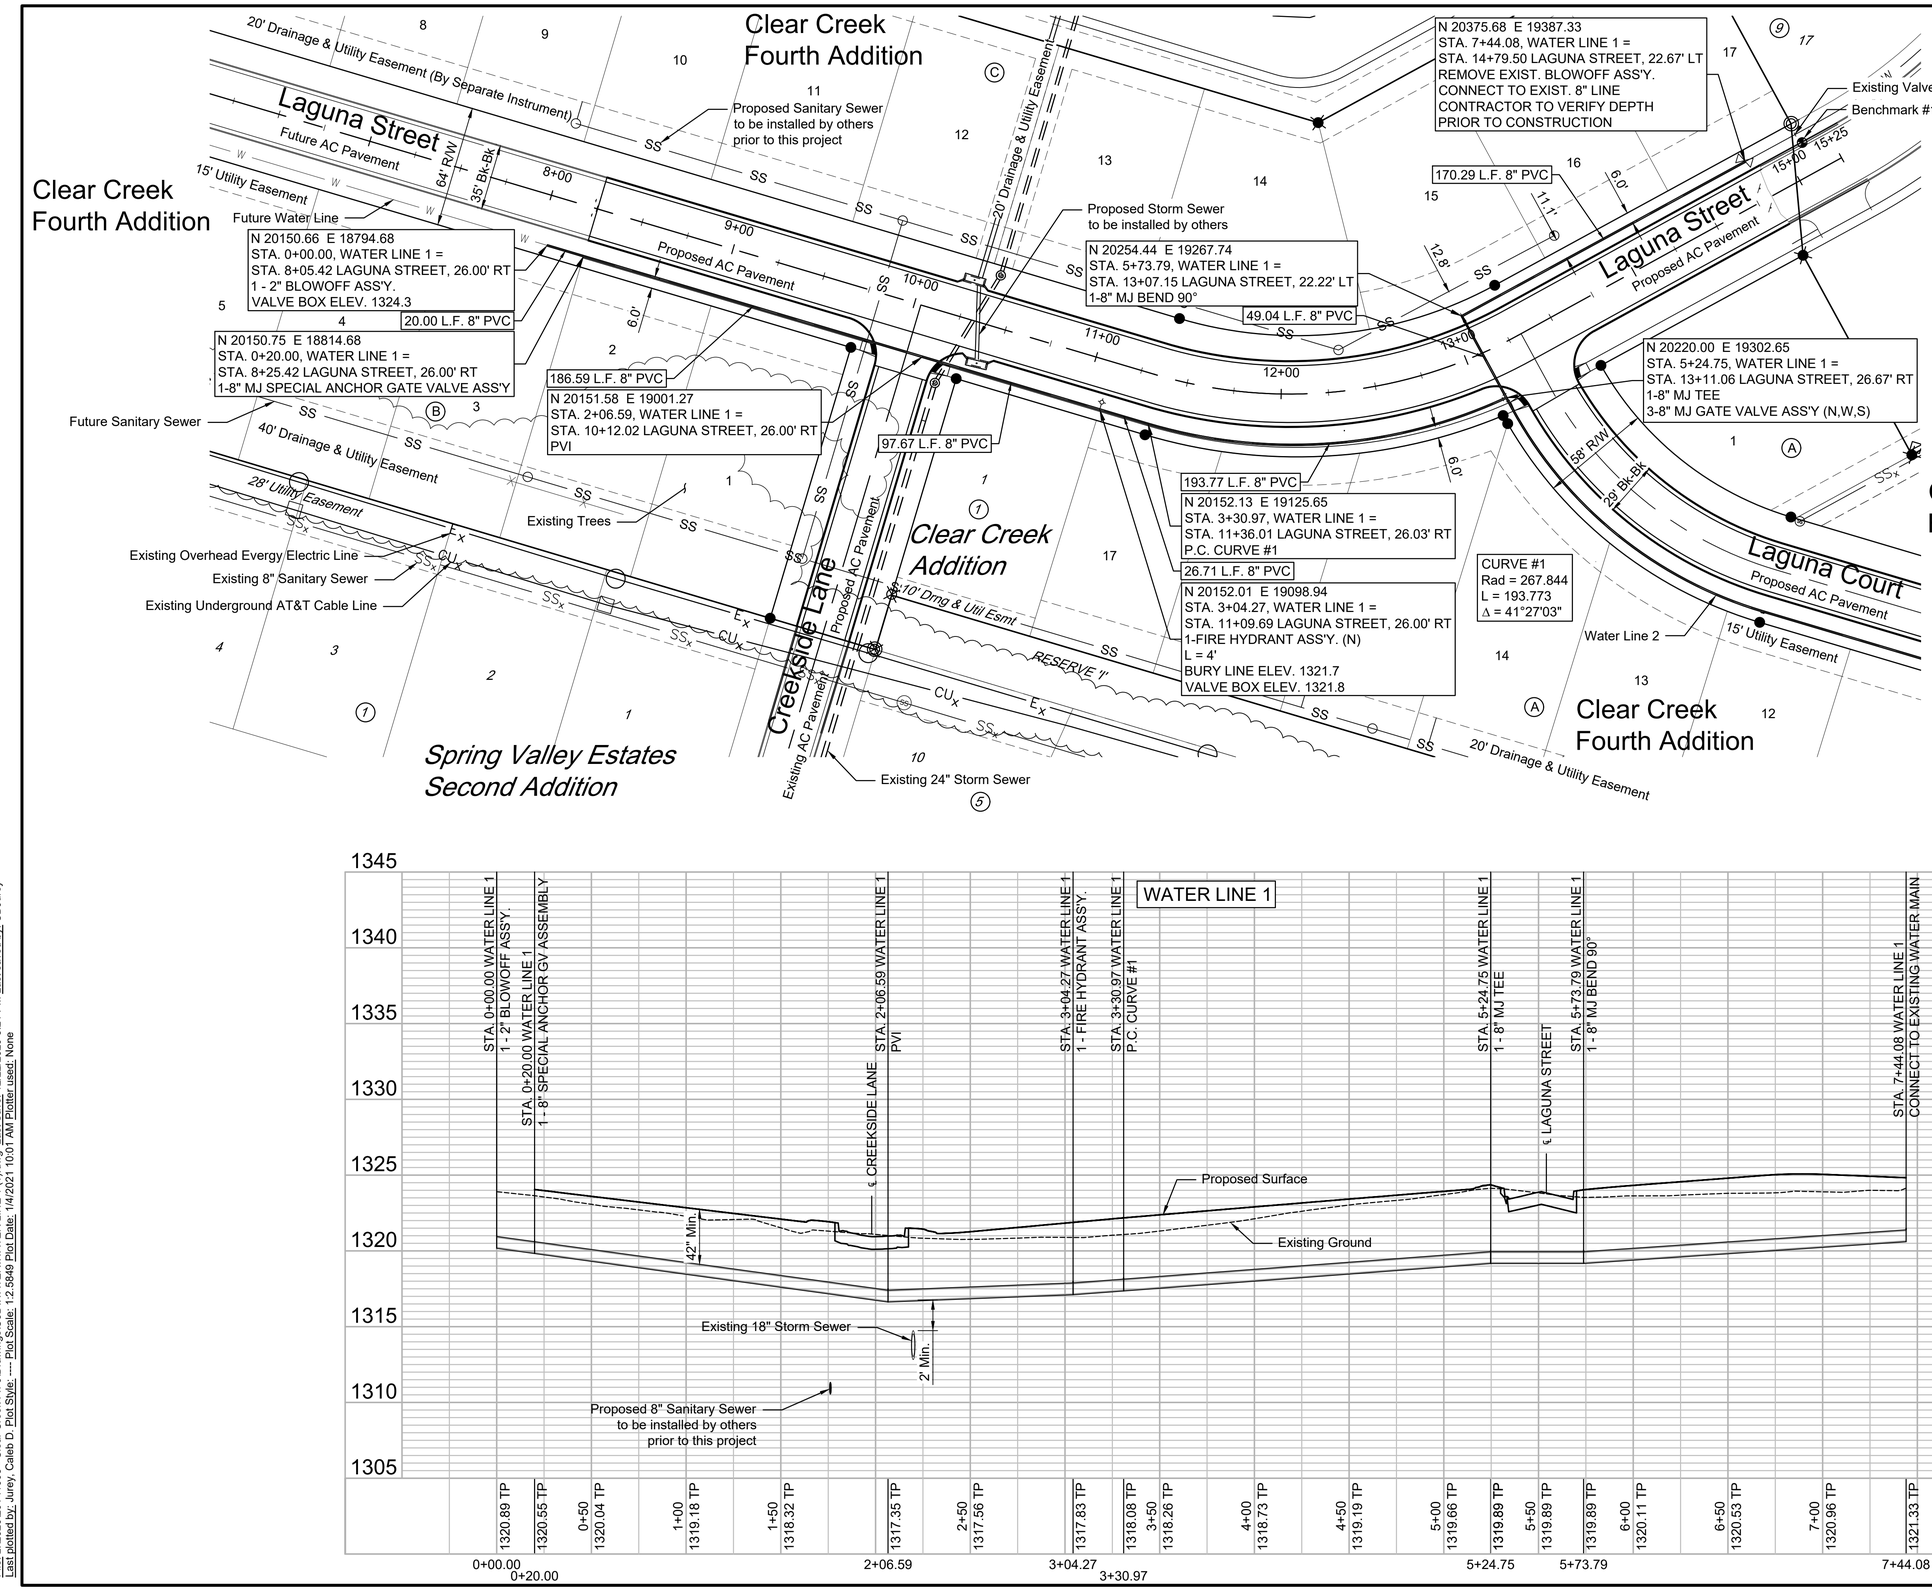

GARVER

© 2020 GARVER, LLC
THIS DOCUMENT, ALONG WITH THE IDEAS AND DESIGNS CONVEYED HEREIN, SHALL BE CONSIDERED INSTRUMENTS OF PROFESSIONAL SERVICE AND ARE PROPERTY OF GARVER, LLC. ANY USE, REPRODUCTION, OR DISTRIBUTION OF THIS DOCUMENT, ALONG WITH THE IDEAS AND DESIGN CONTAINED HEREIN, IS PROHIBITED UNLESS AUTHORIZED IN WRITING BY GARVER, LLC OR EXPLICITLY ALLOWED IN THE GOVERNING PROFESSIONAL SERVICES AGREEMENT FOR THIS WORK.

ERIC JOHN GLOVER LICENSED 18144 KANSAS PROFESSIONAL ENGINEER
Digitally Signed 01/04/2021

REV.	DATE	DESCRIPTION	BY

CITY OF WICHITA
WICHITA, KANSAS

CLEAR CREEK ADDITION WATER LINE

WATER LINE 1

JOB NO.: 20T41005
DATE: OCT 2020
DESIGNED BY: EJG
DRAWN BY: CDJ

BAR IS ONE INCH ON ORIGINAL DRAWING
0 1"
IF NOT ONE INCH ON THIS SHEET, ADJUST SCALES ACCORDINGLY.

DRAWING NUMBER

SHEET NUMBER 3 OF 12

File: L:\2020\20T41005 - Clear Creek Ph 6\Drawings\C3D\WATER\WATER LINE 1 (1).dwg Last Save: 12/22/2020 5:21 PM Last saved by: CDJurey
Last plotted by: Jurey, Caleb D Plot Style: ---- Plot Scale: 1:2.5849 Plot Date: 1/4/2021 10:01 AM Plotter used: None