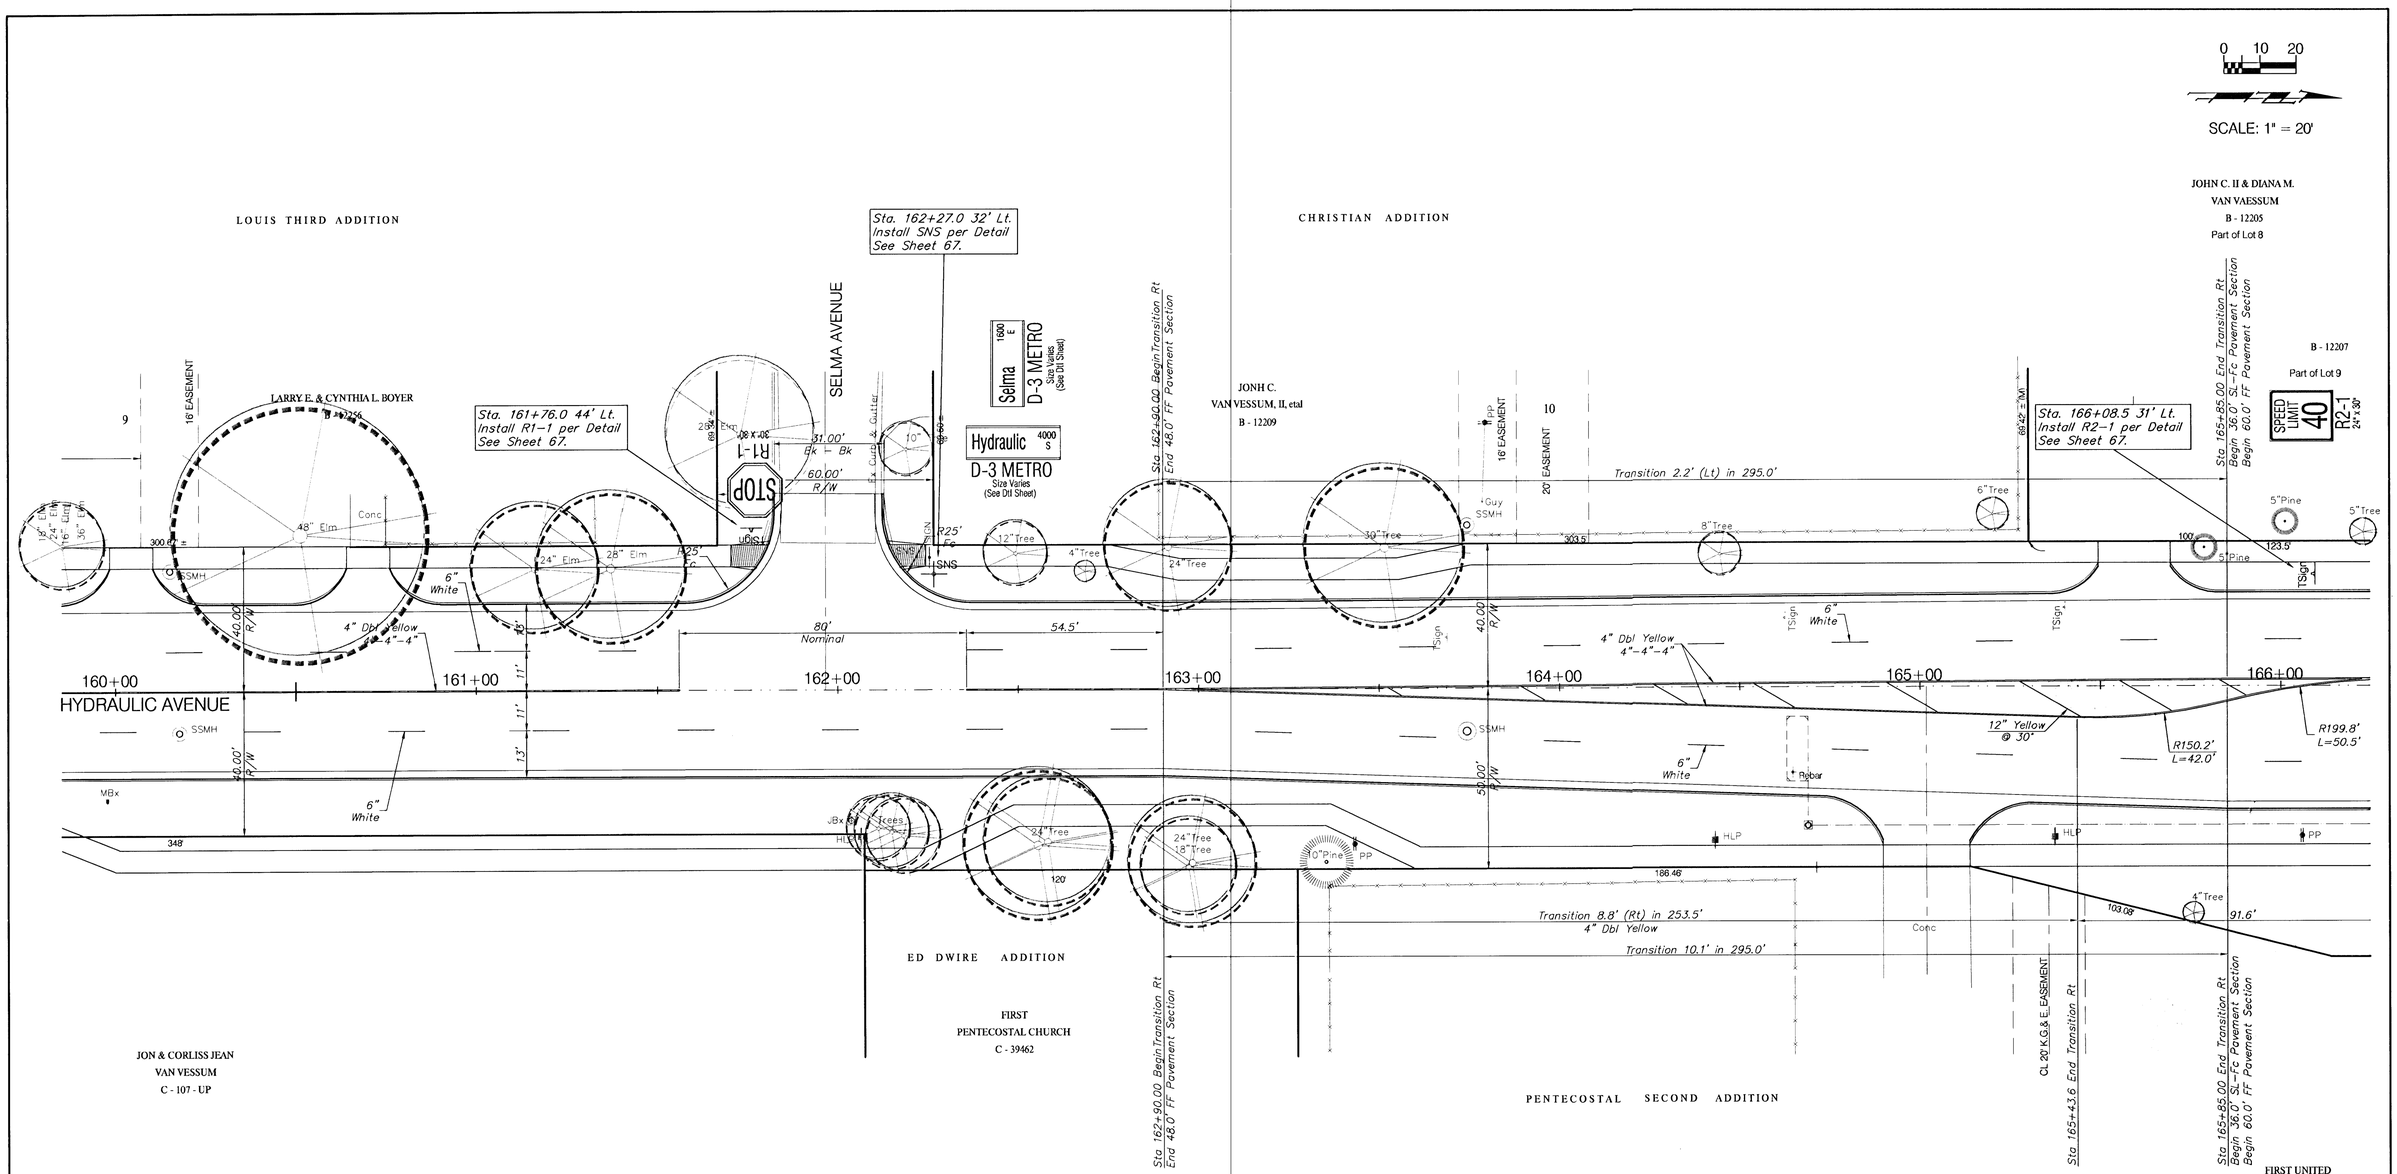

PROJECT NUMBER	SHEET NAME	ENGINEERING DIRECTORY
472-76-245-83324	MARK08	F:\Eng\Hydraulic\Traffic

DESIGN	DRAWN	APPROVED	DATE	SCALE	BAUGHMAN NO
JFB	STAFF	JFB	Sept. 2002	Noted	99-09-E450

CAPITAL IMPROVEMENT PROJECT

PAVEMENT MARKING PLAN

HYDRAULIC AVENUE PAVING - 47TH STREET SOUTH TO MACARTHUR ROAD

BAUGHMAN COMPANY, P.A.
ENGINEERING, SURVEYING, & PLANNING
316-262-7271 • 315 ELLIS • WICHITA, KANSAS 67211

SHEET 64 OF 102