PROJECT NO.	SHEET NO.	TOTAL SHEETS
	5	82

Scale: 1"=50'

PLANT MATERIAL KEY

AJ	Armstong Juniper	CP	Chinese Pistache	GRA	Green Ash	* PYR	Pyracantha
AM	Amur Maple	CRC	Canaert Red Cedar	GRT	Goldenraintree	RC	Rock Cotoneaster
AO	Autumn Olive	CSM	Caddo Sugar Maple	GSJ	Golden St. Johnswort	RLB	Redleaf Barberry
AFA	Autumn Purple Ash	CSP	Cistena Plum	HA	Common Hackberry	RM	Red Maple
AP	Aristocrat Pear	CW	Cottonwood	HM	Hedge Maple	ROK	Red Oak
ASP	Austrian Pine	DHQ	Dwarf Flowering Quince	JTL	Japanese Tree Lilac	ROS	Rose-of-Sharon
AST	Agerican Smoketree	DHL	Deciduous Holly	LBE	Lacebark Elm	RTD	Red Twig Dogwood
BB	Burning Bush	EI	English Ivy	LIL	Common Lilac	SM	Shantung Maple
BBS	Beautybush	ERB	Eastern Redbud	LLIL	Late Lilac	SOK	Shumard Oak
BC	Bald Cypress	FA	Flowering Almond	LPT	London Planetree	* SP	Scotch Pine
BHV	Blackhaw Viburnum	FC	Flowering Crabapple	MB	Mentor Barberry	SS	Staghorn Sumac
BI	Boston Ivy	FM	Fruitless Mulberry	MHO	Morrow Honeysuckle	THL	Thornless Honeylocust
CAM	Compact Amur Maple	FPR	Forest Pansy Redbud	MP	Hugo Pine	THO	Tatarian Honeysuckle
CC	Cranberry Cotoneaster	FQ	Flowering Quince	MXC	Mahking Cherry	TOO	Thornless Osage Orange
CRC	Compact European Cranberrybush	FS	Fragrant Sumac	OGH	Oregon Grape Holly	VSP	Vanhoutte Spirea
CH	Cockspur Hawthorn	FSQ	Dwarf Fragrant Sumac	PCO	Peking Cotoneaster	WAH	Eastern Wahoo
CIC	California Incensecedar	FST	Forsythia	POK	Pin Oak	WH	Washington Hawthorn
CM	Compact Mahonia	GA	Glossy Abelia	POP	Ponderosa Pine	WHO	Winter Honeysuckle
						WS	Western Soapberry

LEGEND

- LARGE TREE
- MEDIUM TREE
- SMALL/EVERGREEN TREE
- LARGE SHRUB
- PLANTING BED LIMIT
- SMALL SHRUB
- MEDIUM SHRUB
- (TYPE 3) AREAS TO BE SEEDED AS NOTED
- EDGING (@ INTERSECTIONS WHERE SHOWN)
- #33 REFER TO PLANTING BED LOCATION TABLE

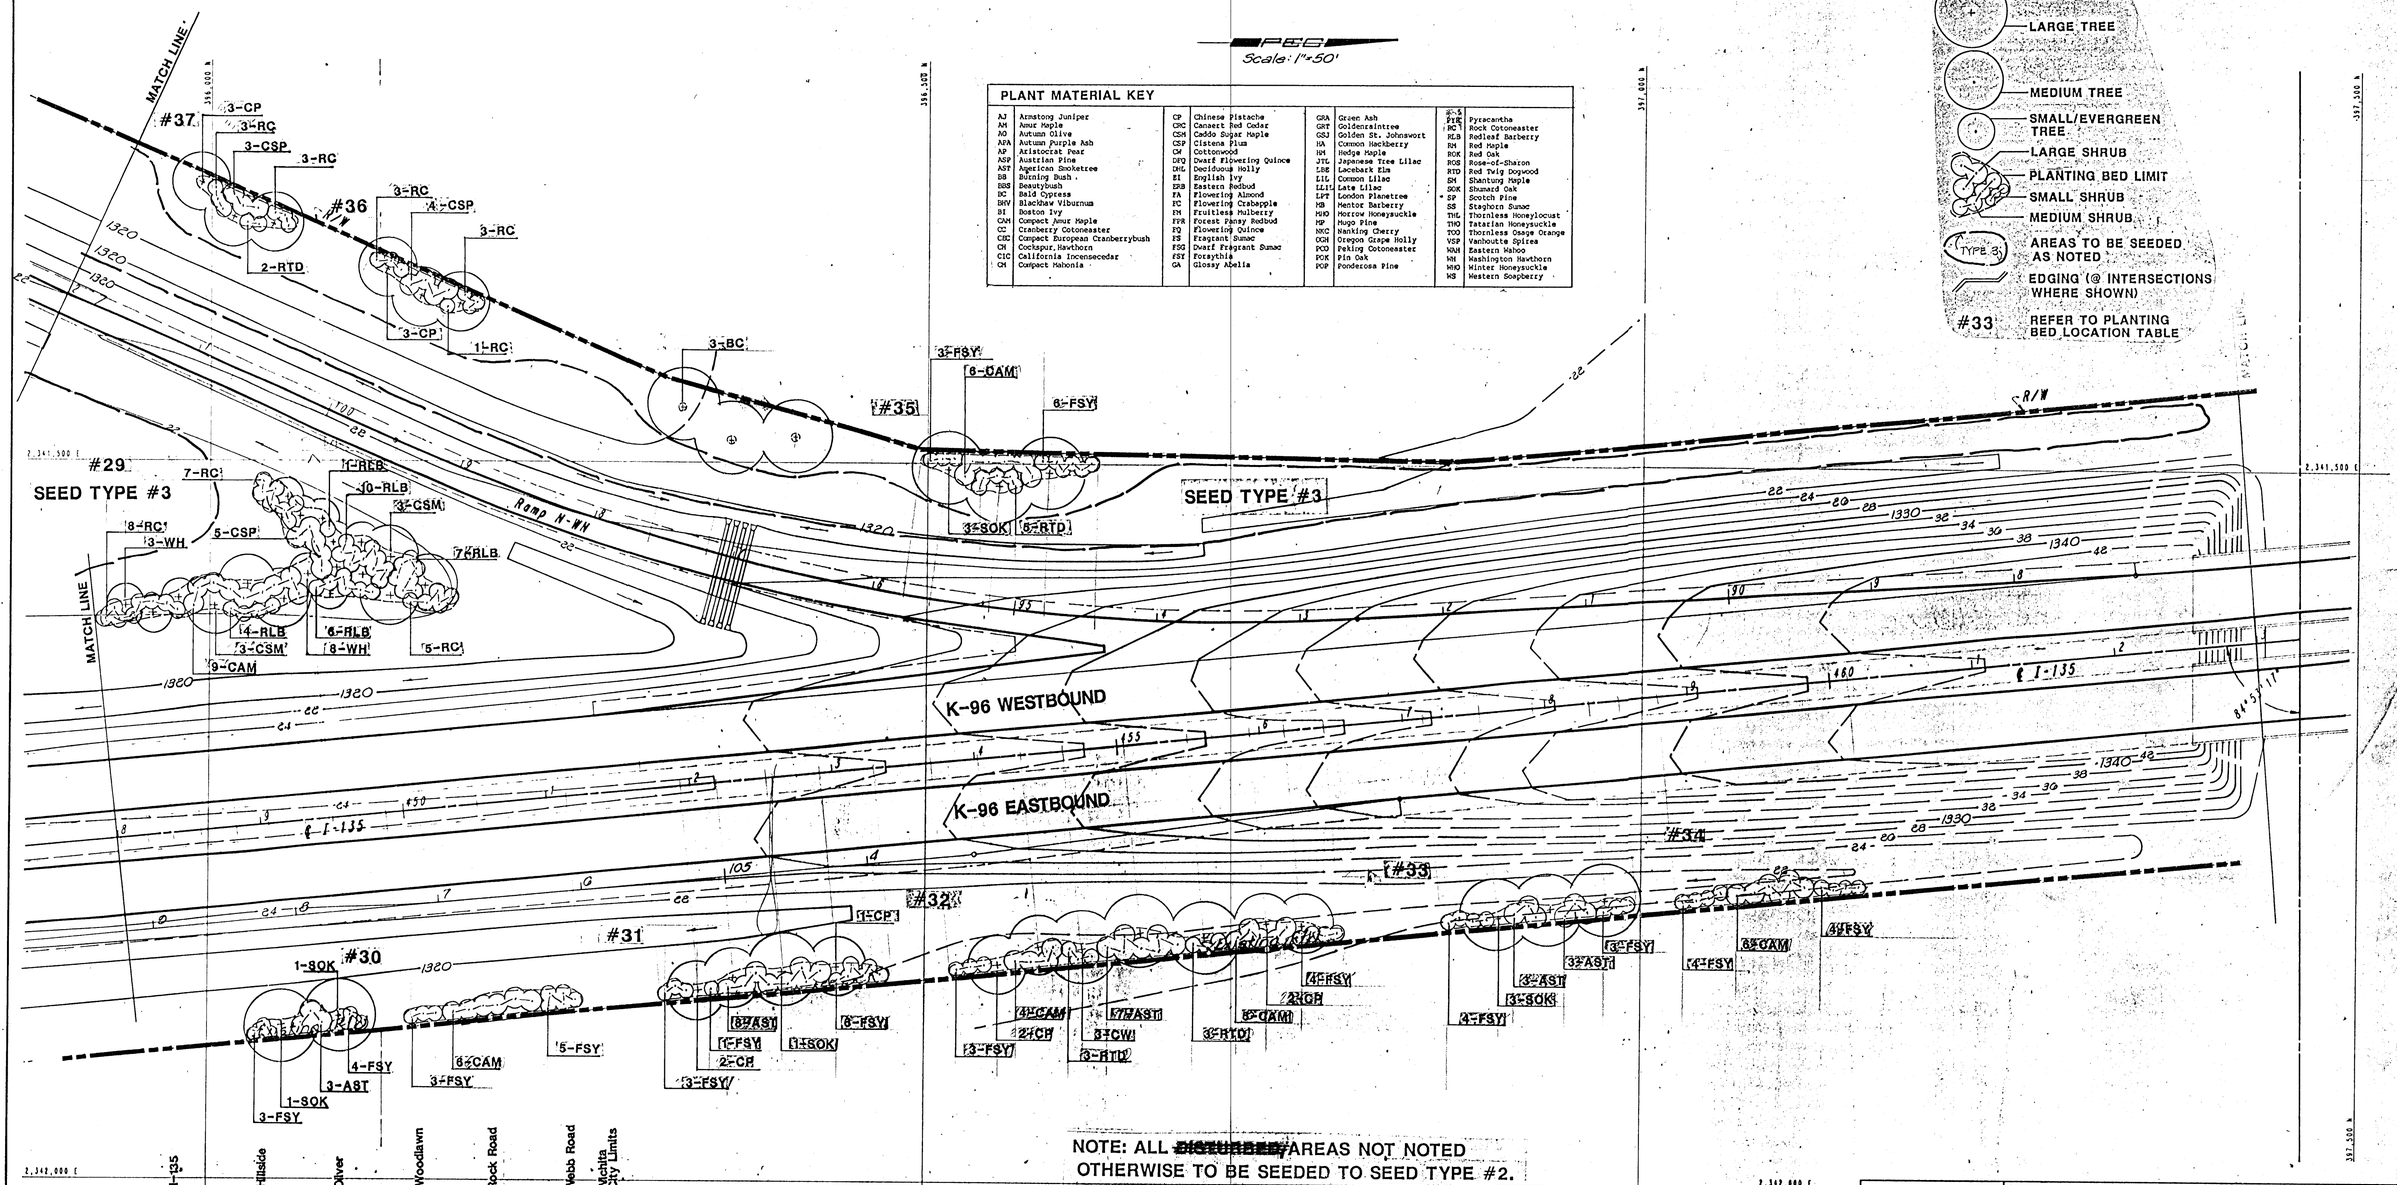

NOTE: ALL ~~DISTURBED~~ AREAS NOT NOTED OTHERWISE TO BE SEEDED TO SEED TYPE #2.

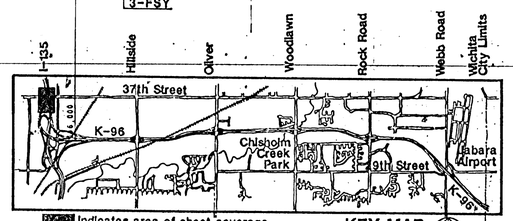

Indicates area of sheet coverage.

KEY MAP

NORTH

ENGINEERING DIVISION — CITY OF WICHITA

K-96 LANDSCAPING/BEAUTIFICATION IMPROVEMENTS

I-135 STA. 448+00 TO STA. 463+00

K-96 BYPASS

I-135 TO CITY LIMITS

PROFESSIONAL ENGINEERING CONSULTANTS, P.A.
ENGINEERS
WICHITA, KANSAS

PDS DESIGN GROUP Wichita, Kansas

Designed by	SMP	Checked by	CO
Drawn by	MKH	Date 4/10/89	Job No. 3064

Rev. 6/4/89